
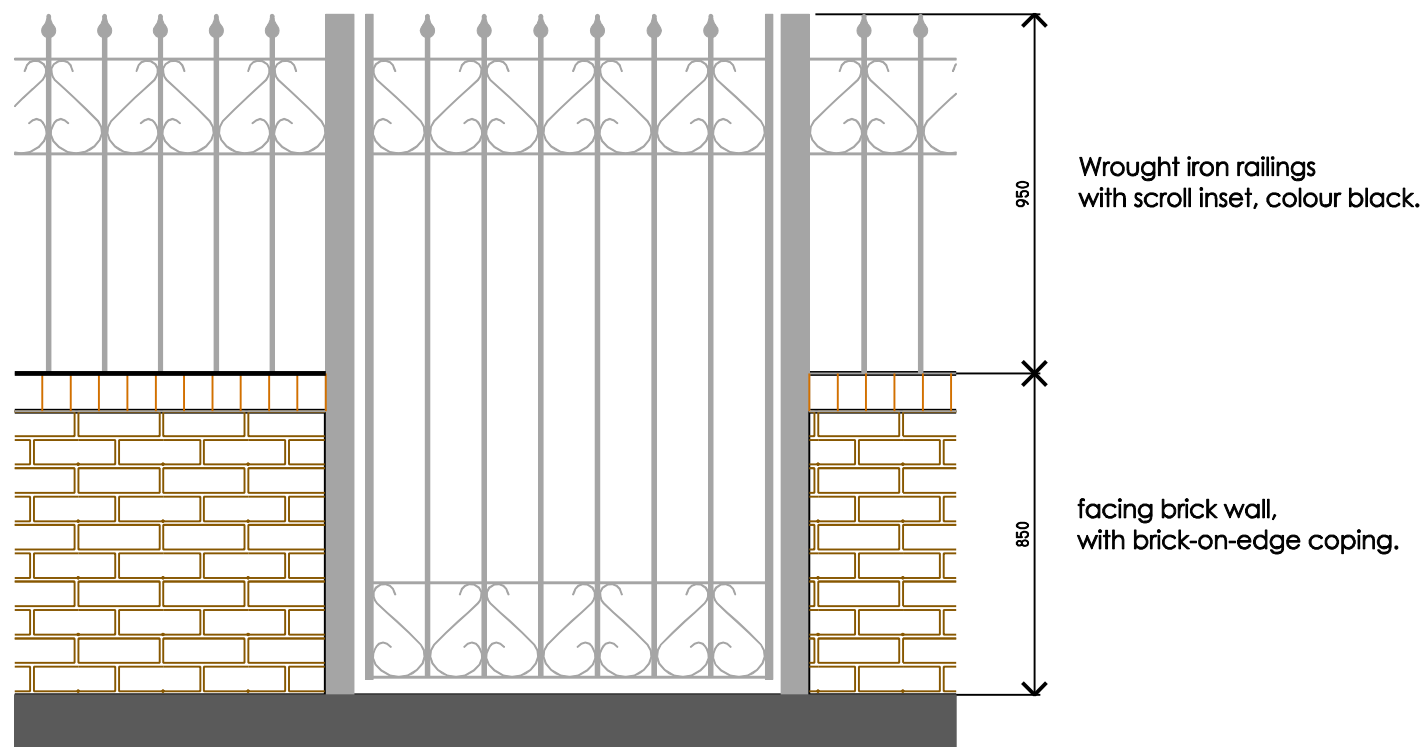


FRONTAGE ELEVATION DETAIL
1:20

1.2m wide pedestrian access gate

4m wide access gates

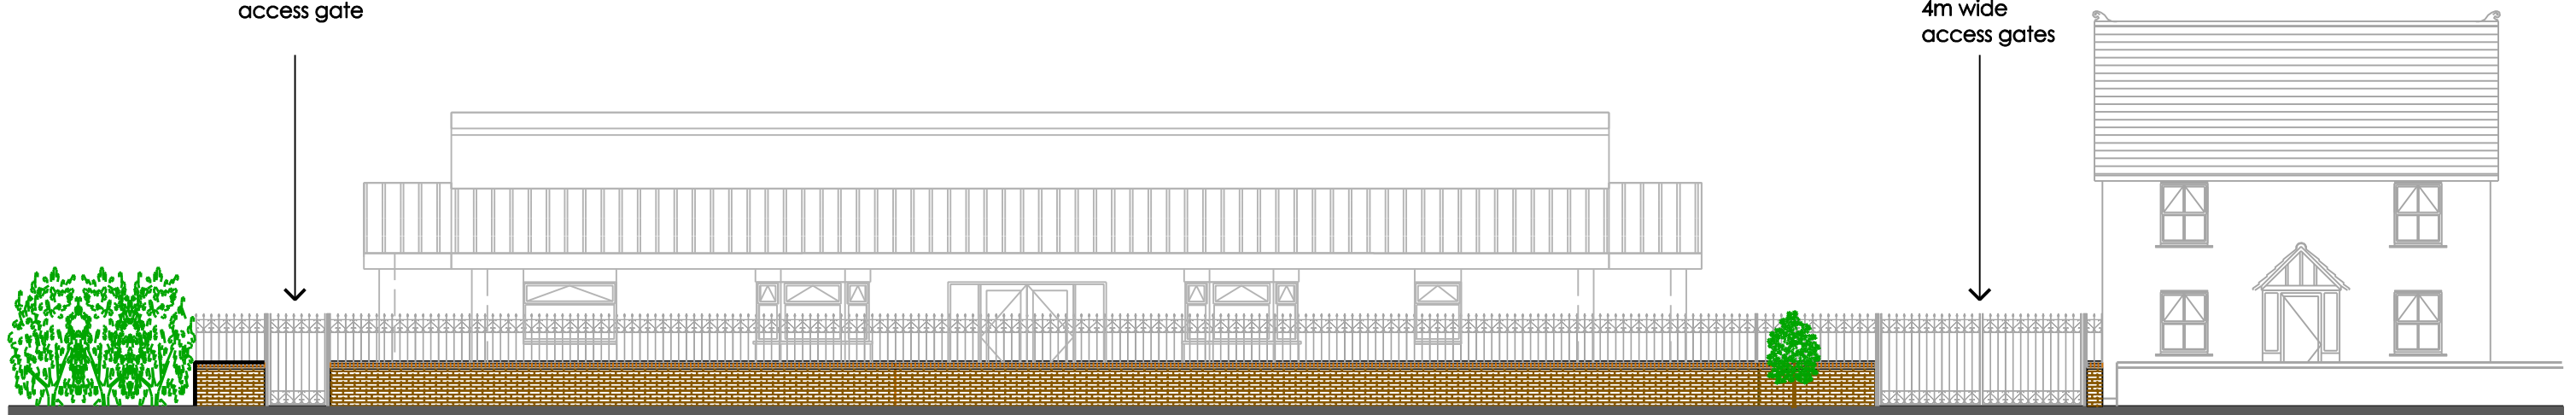

LONDON ROAD FRONTAGE ELEVATION
1:25

