


CONVERSION OF EXISTING SINGLE DWELLING
 INTO A PAIR OF SEMI-DETACHED HOUSES.
 21, FISHERY LANE, HAYLING ISLAND, HANTS.
 FOR MR & MRS M. SILVESTOR.

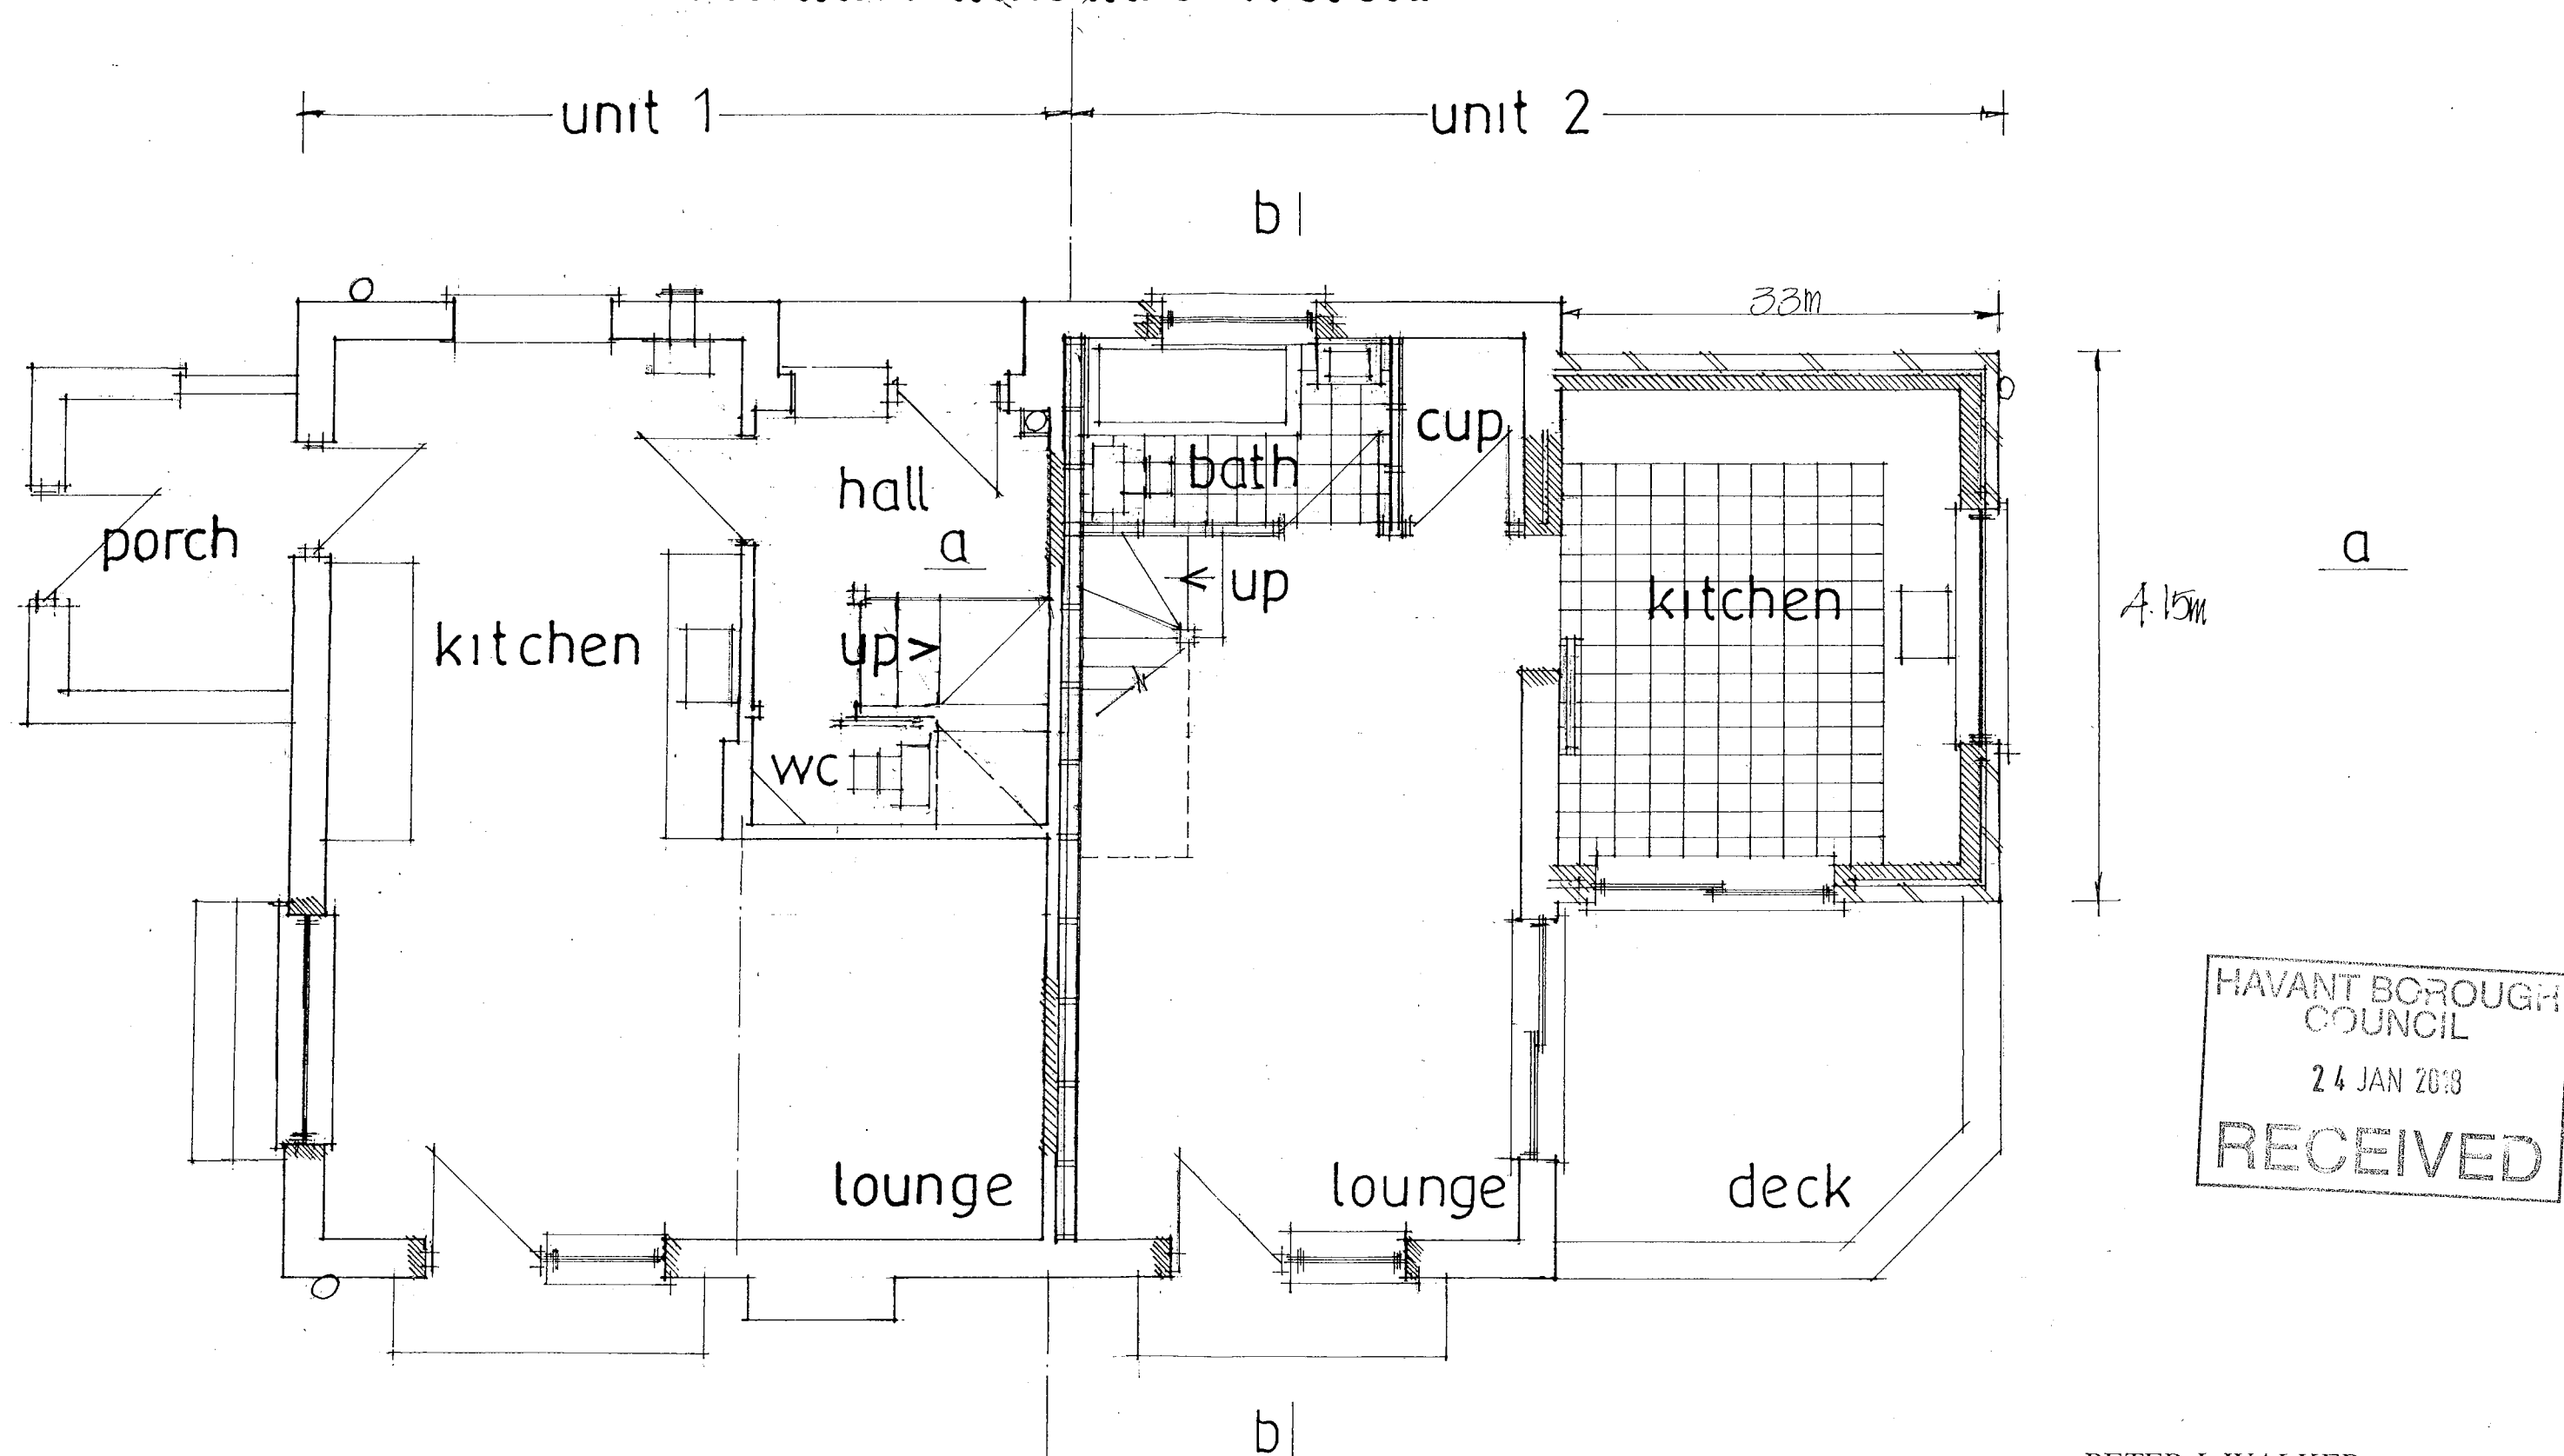

date jan 18
 scale 1:50

PROPOSED GROUND FLOOR

PETER J. WALKER
 ISLAND DESIGN
 182 SEAFRONT, HAYLING ISLAND, HANTS.
 PO11 9AN
 TEL : 02392467571