




ROOF PLAN

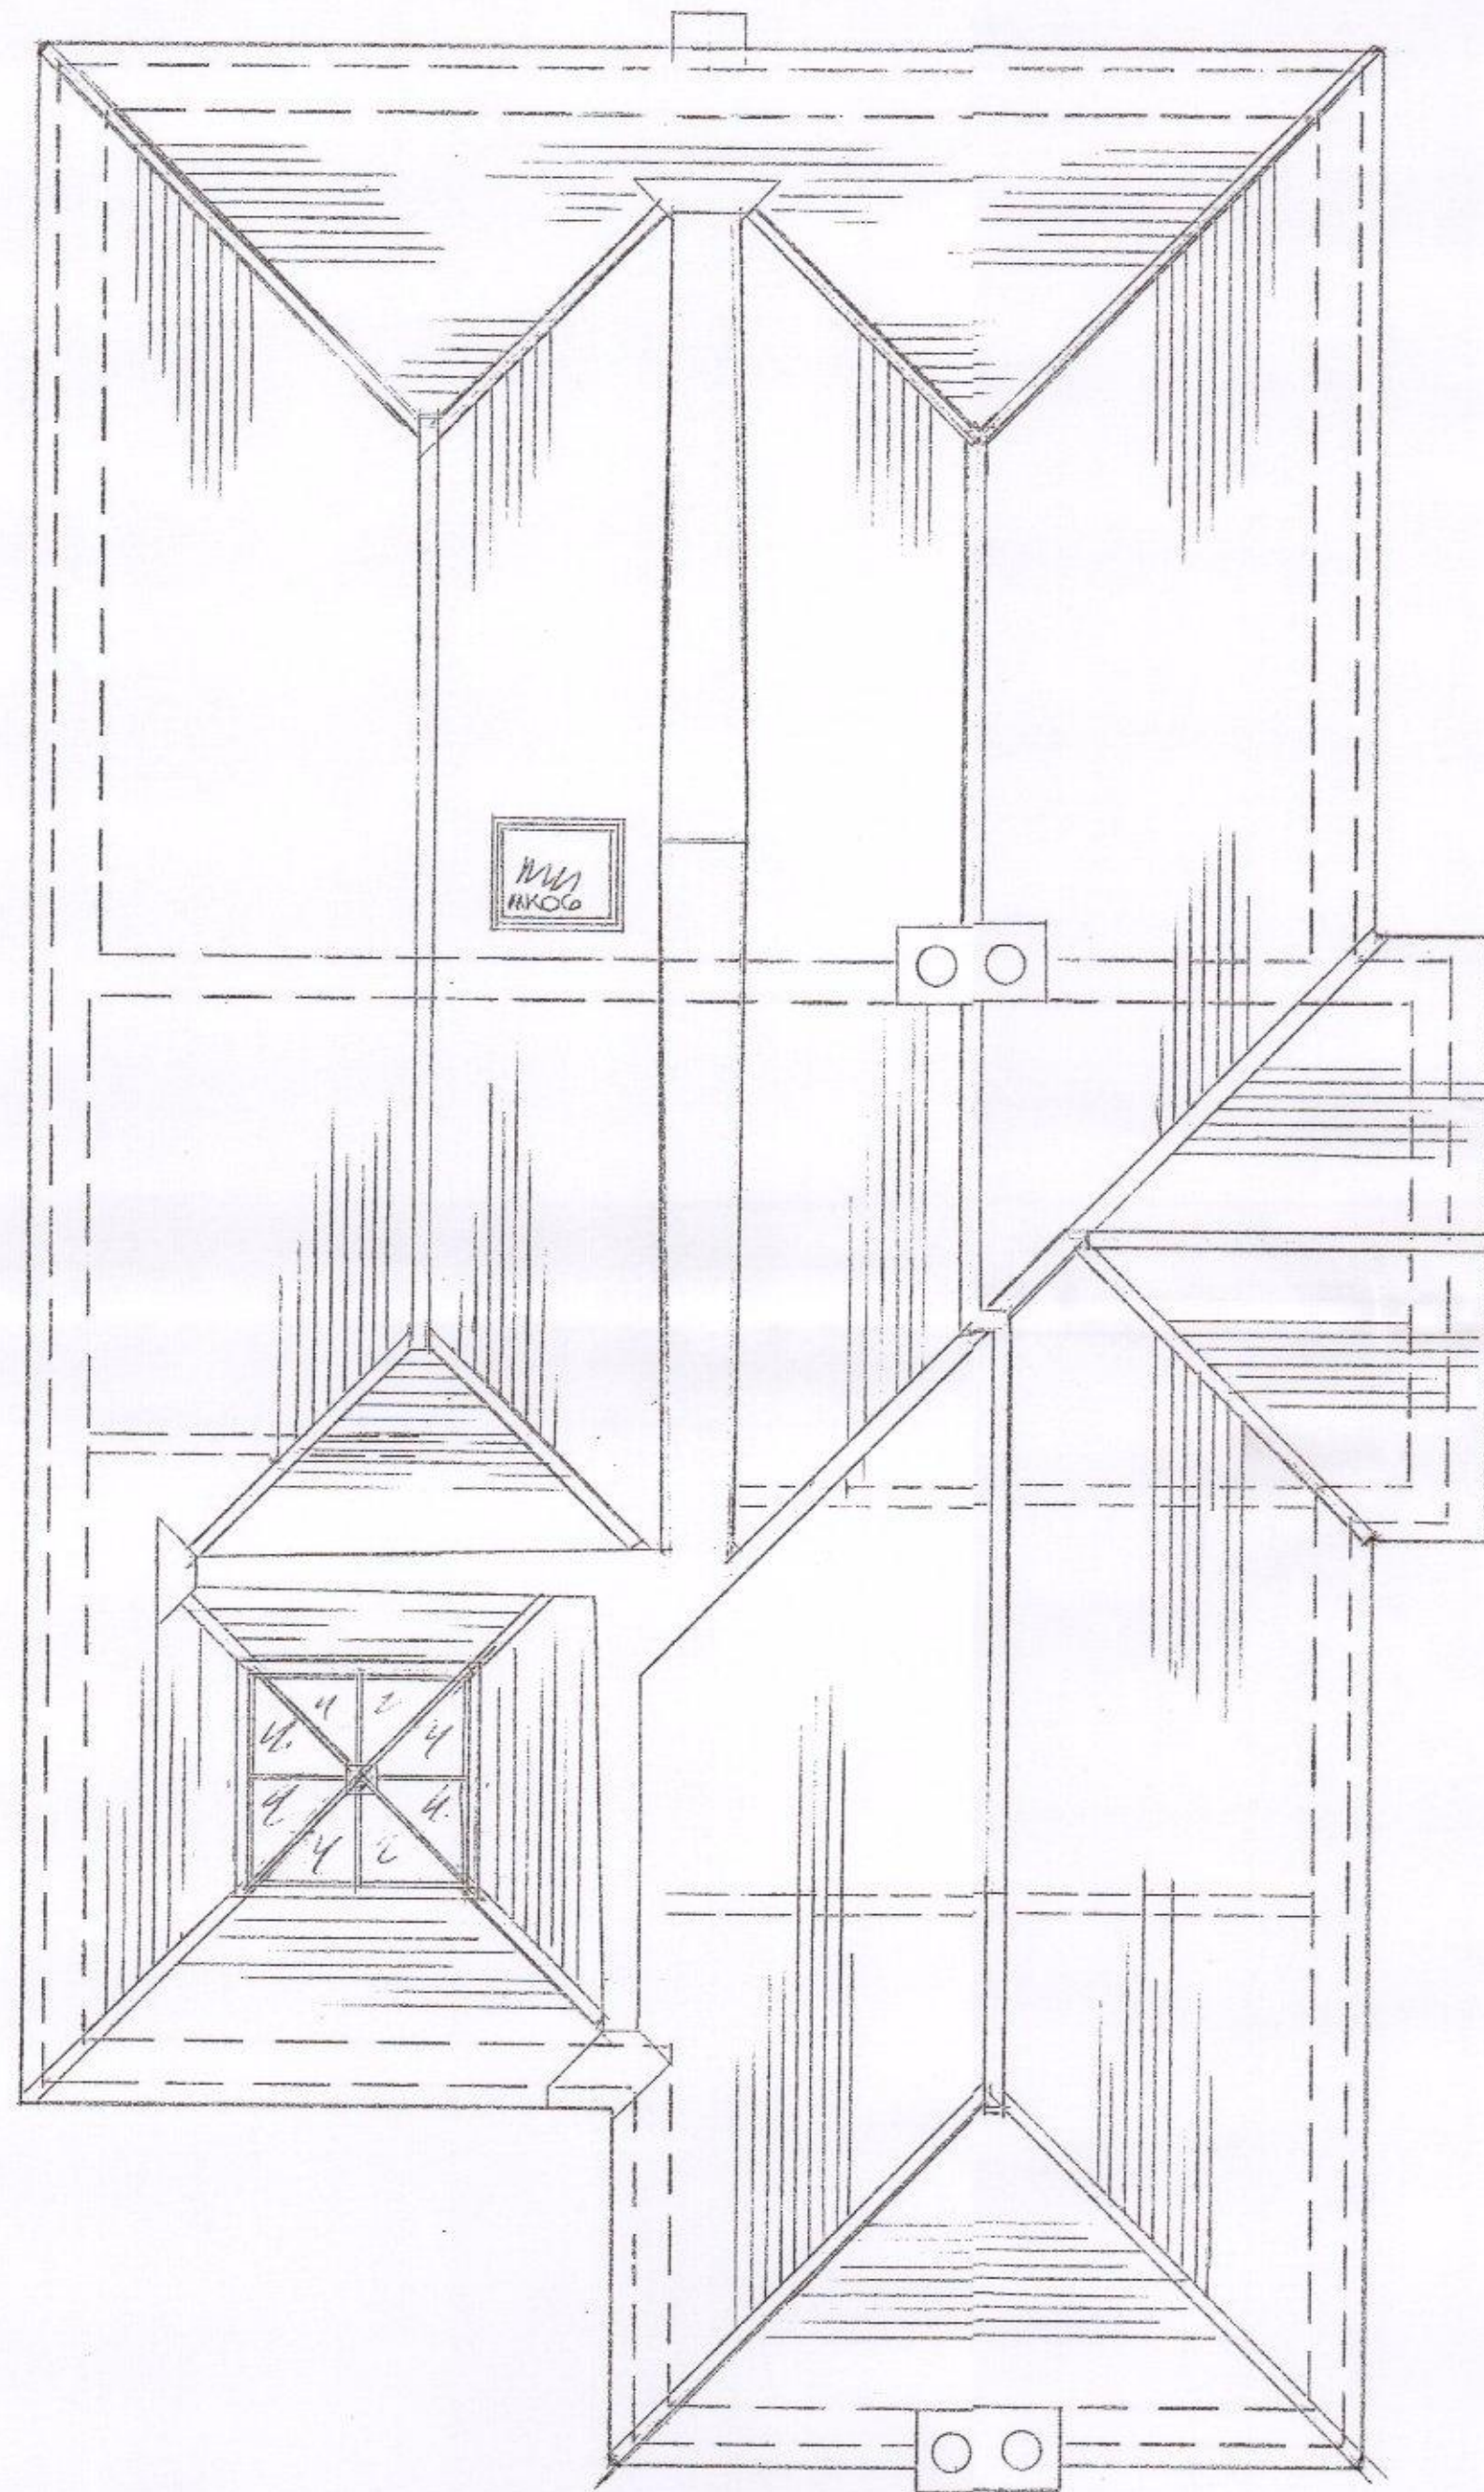

MR N. BROWN

24 CASTLE AVE
WARRINGTON
CHESHIRE
CW1 2RY

PROPOSED ROOF PLAN

David Niven Design Ltd

Architectural Services and Structural Engineering

David Niven - Director
74 Westbourne Ave
Emsworth
Hampshire
PO10 7QU
01243 330070
davidnivedesign@gmail.com



Professional Members of
Chartered Professional Engineers

1:50 SEPT '17 16/11/29/9