


PROPOSED SINGLE STOREY REAR ADDITION.
34, ITCHENOR ROAD, HAYLING ISLAND, HANTS
FOR MR D. MACPHERSON.

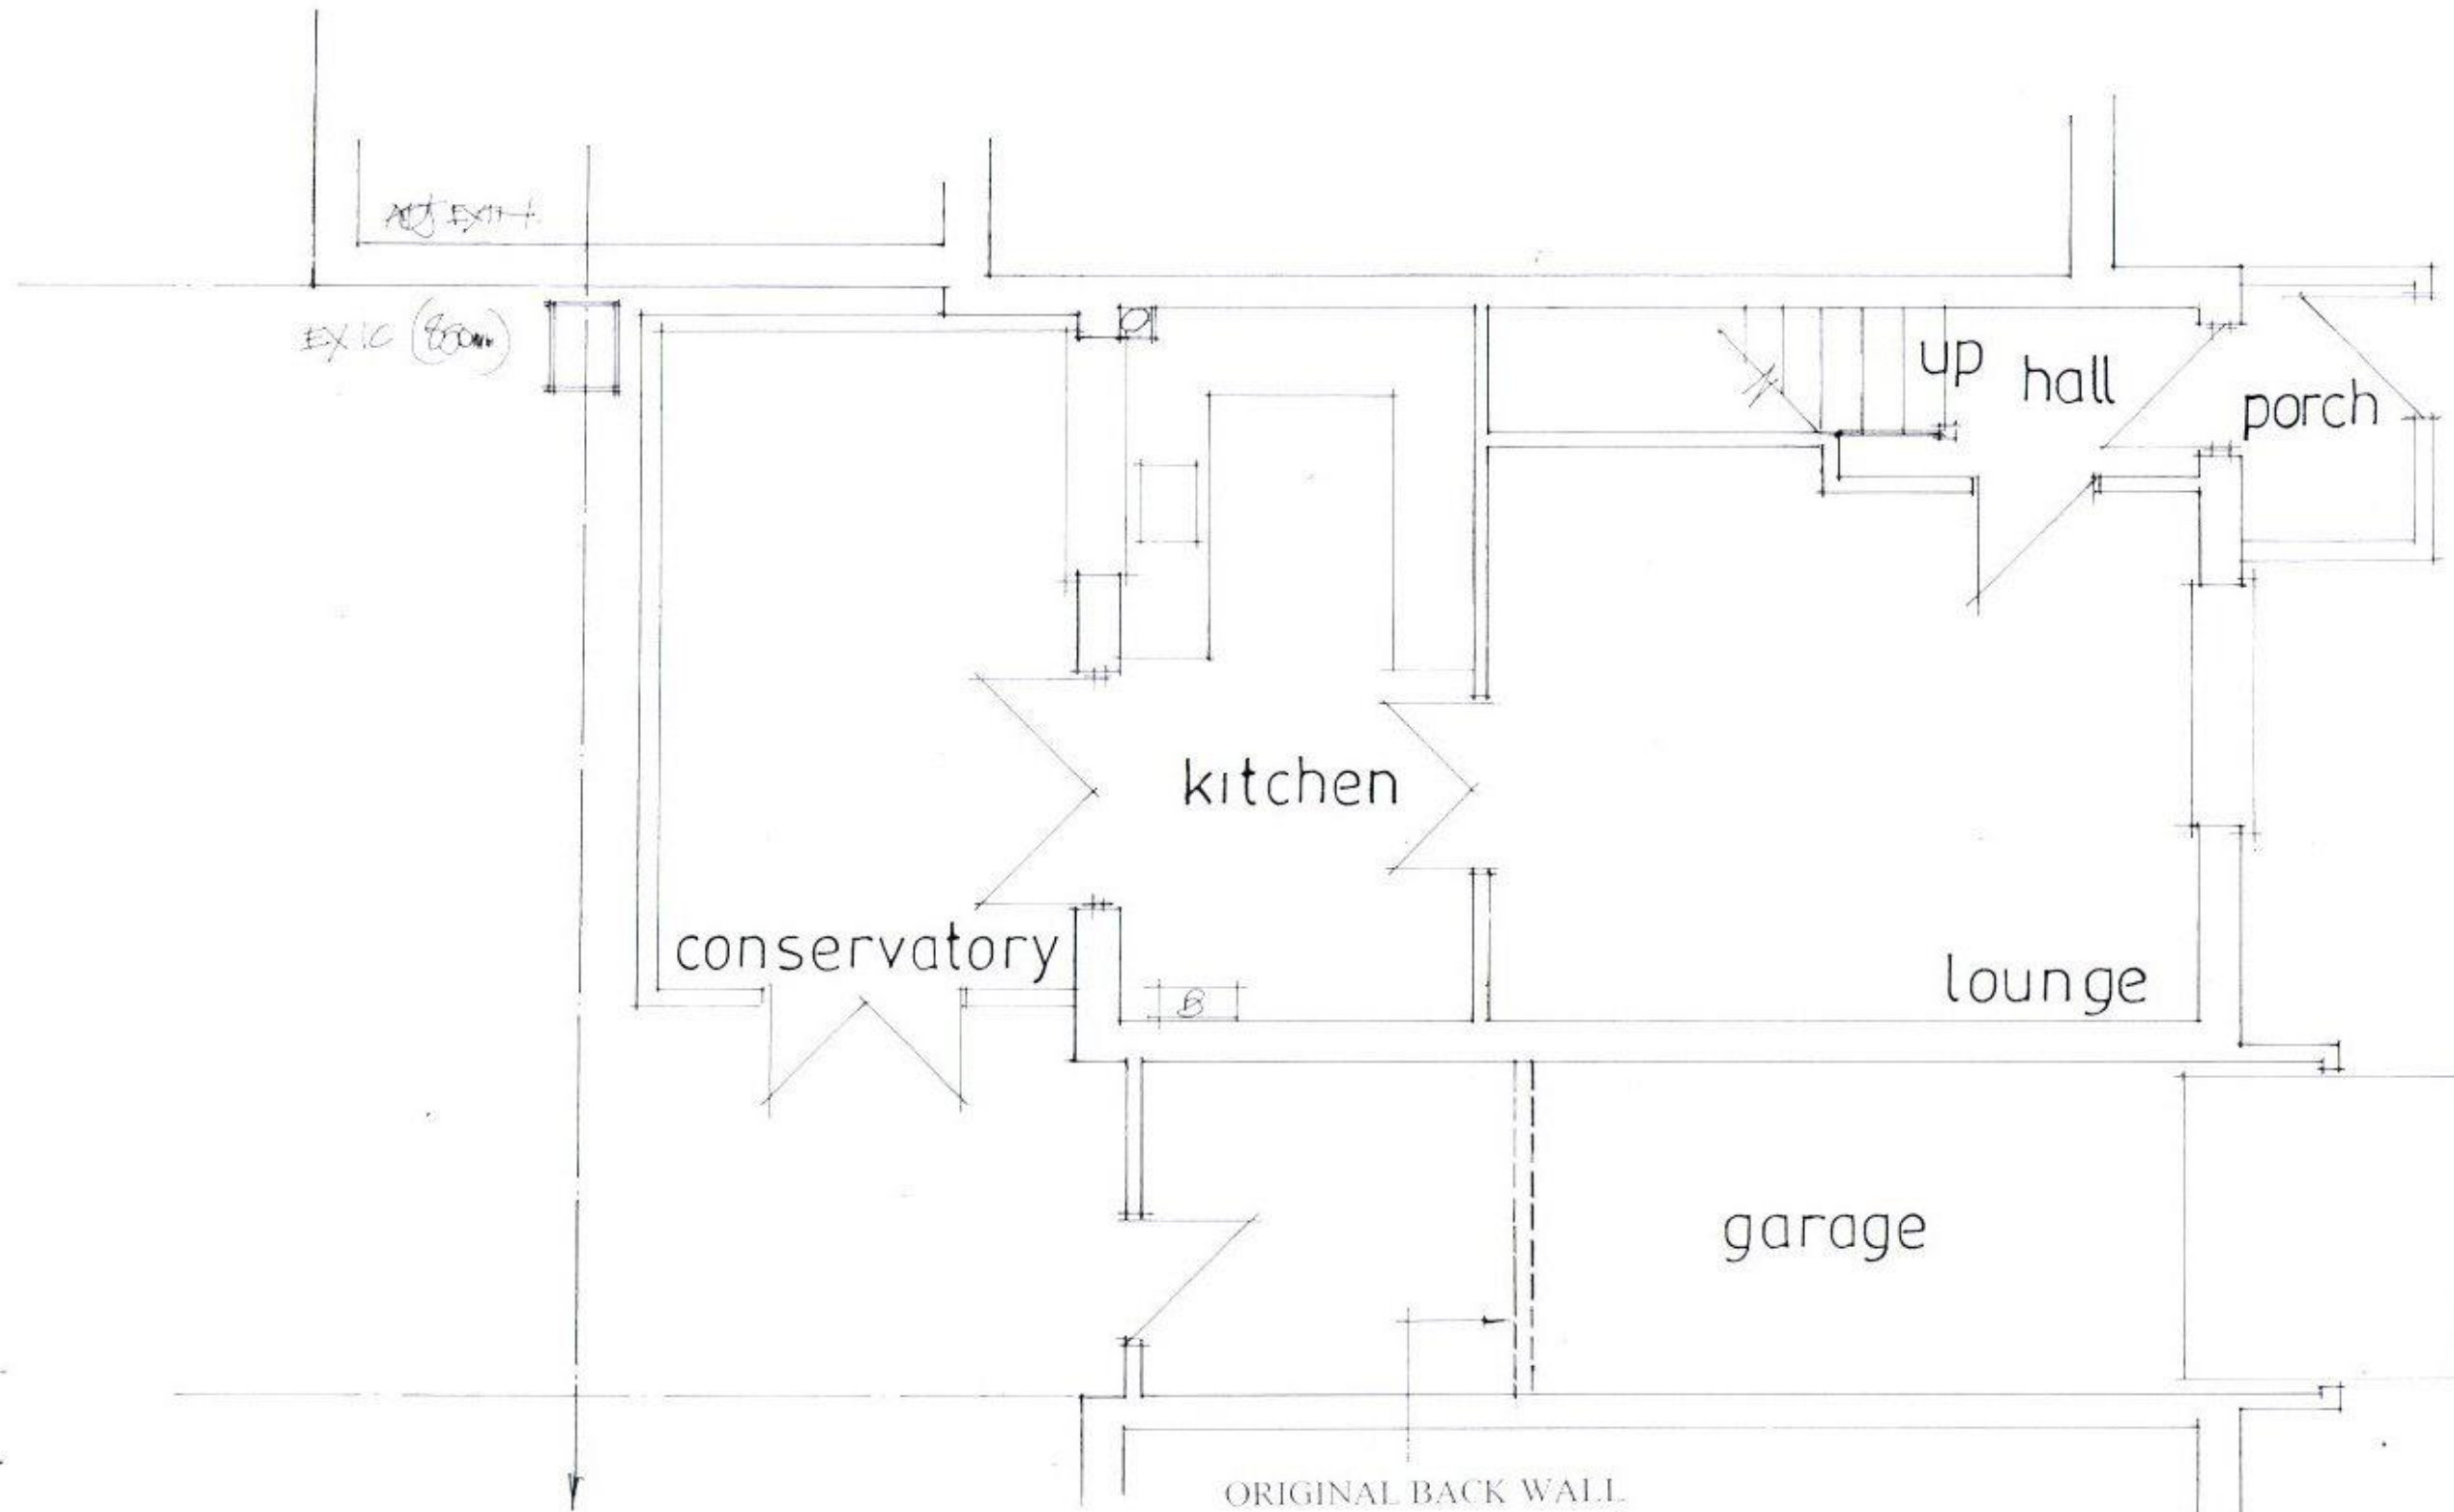

date oct 17
scale 1:50

EXISTING GROUND FLOOR

PETER J. WALKER
ISLAND DESIGN
182 SEAFRONT, HAYLING ISLAND, HANTS
PO11 9AN
TEL: 02392467571