


NOTES:


This drawing has been prepared for the purpose of Planning and/or Building Regulations approval only, and is not to be used for any other purpose.

All dimensions to be checked on site and any discrepancy notified to The Martin Ralph Group. Written dimensions are to be used in preference to scaled dimensions.

This drawing is the property of The Martin Ralph Group and must not be reproduced, in part or whole, or deviated from, without their permission.

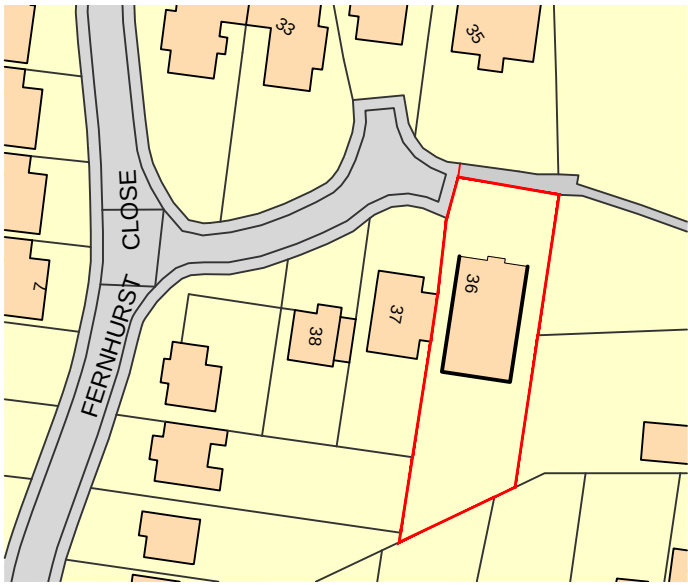

LOCATION PLAN
1:1250

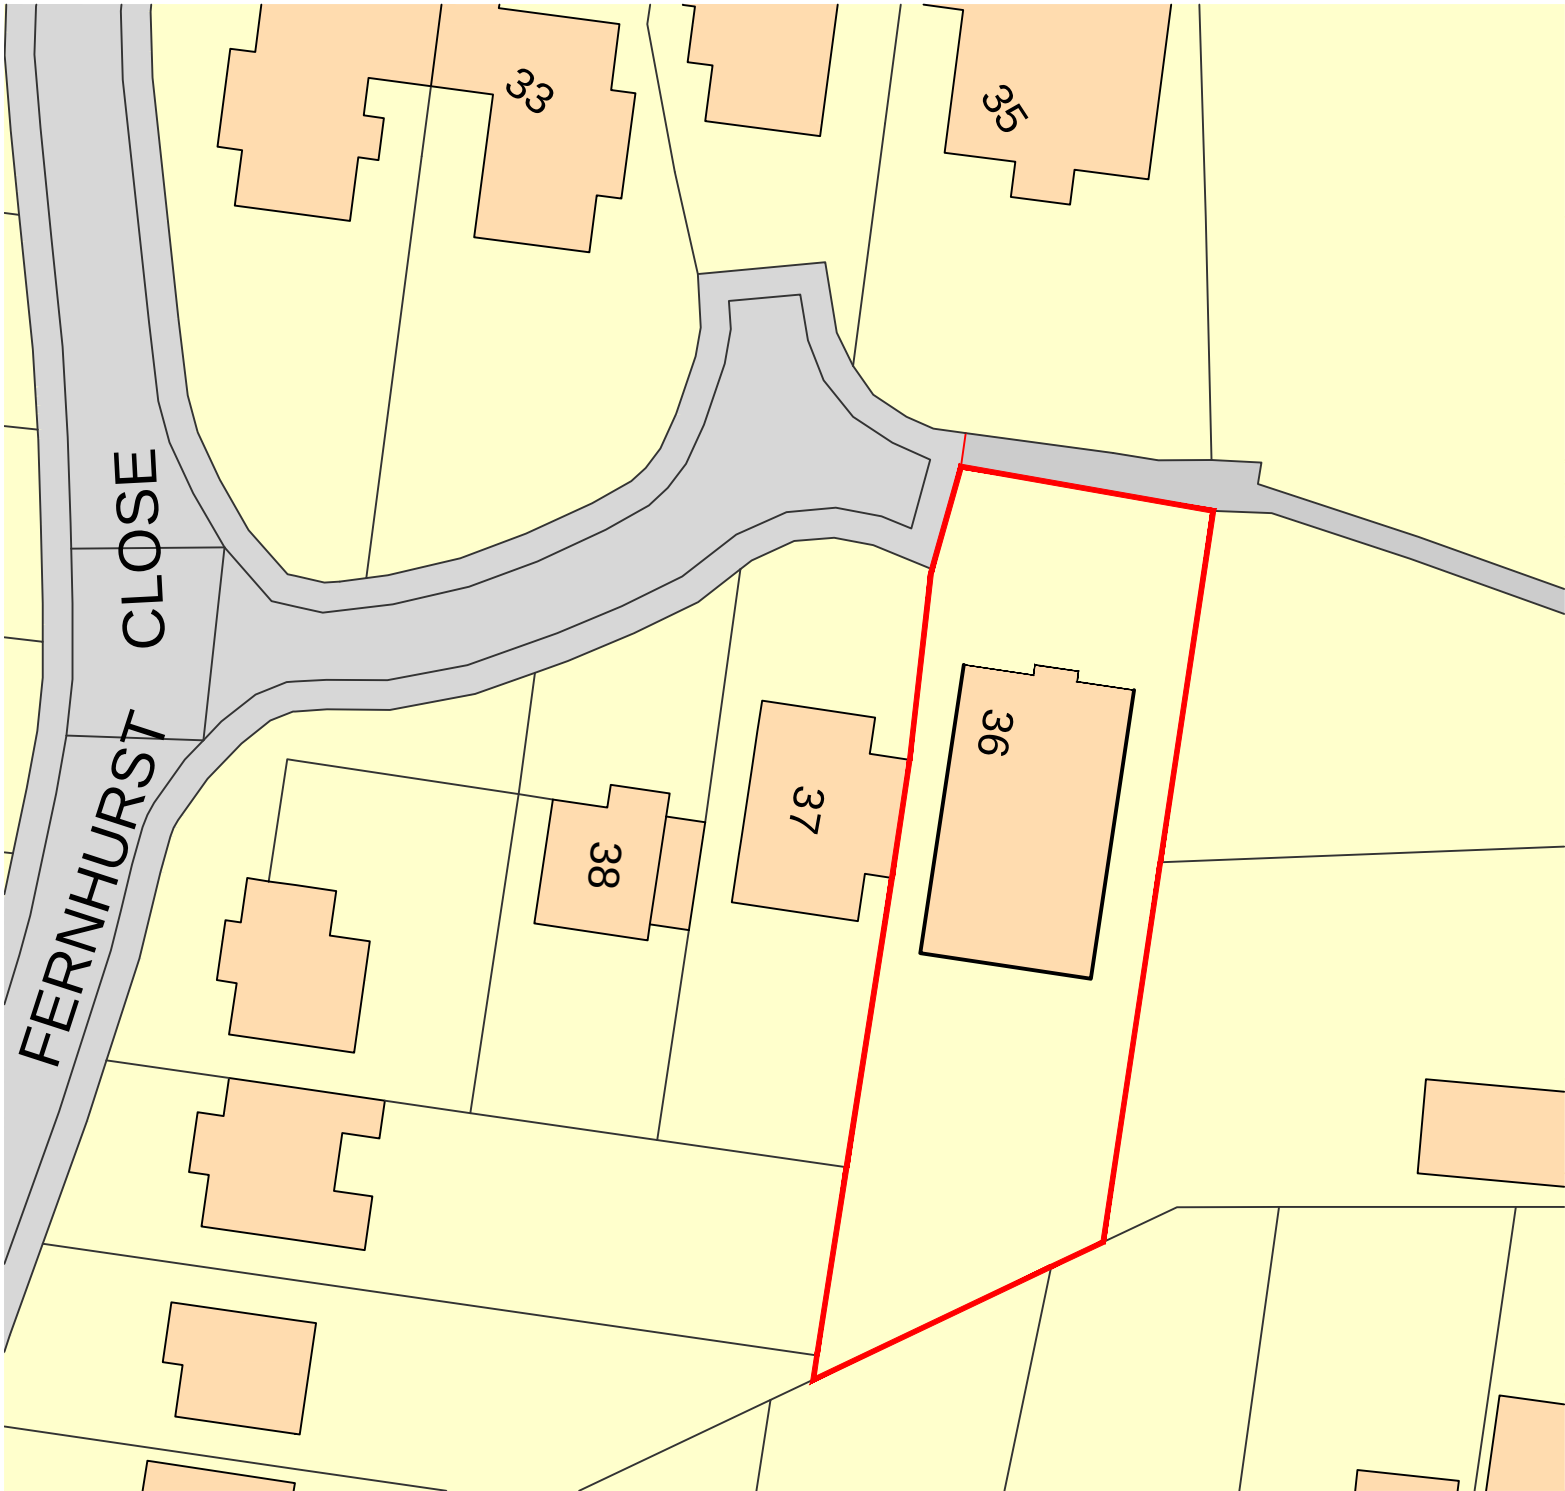

Ordnance Survey, (c) Crown Copyright 2017. All rights reserved. Licence number 100022432

BLOCK PLAN 1:500




AS EXISTING



1:200



AS PROPOSED

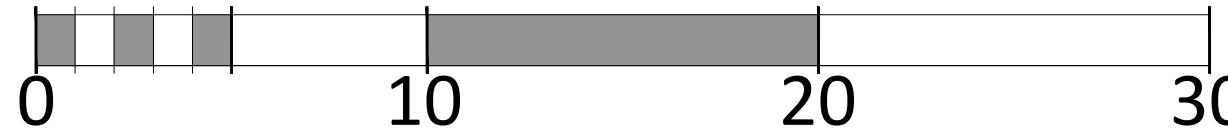

1:200

AMENDMENTS	DATE

CLIENT
K BEAUMONT
36 FERNHURST CLOSE
HAYLING ISLAND
PO11 0DT

PROJECT
TWO STOREY SIDE EXTENSION

DRAWING TITLE
**SITE, BLOCK AND
LOCATION PLANS
EXISTING AND PROPOSED**

DATE
06.10.2017

SCALE
1:200, 1:500, 1:1250 @ A1

DRAWING No.
17A_009 004

REVISION
.

MARTIN RALPH
ARCHITECTS
RIBA  **CHARTERED ARCHITECTS
SURVEYORS & ENGINEERS**
Chartered Practice
Part of **THE MARTIN RALPH GROUP**

11 Dragoon House
Hussar Court
Brambles Business Park
Portsmouth
Hampshire
PO7 7SF
www.martinralph.co.uk
info@martinralph.co.uk
T. 023 9225 7711
F. 023 9225 7712