



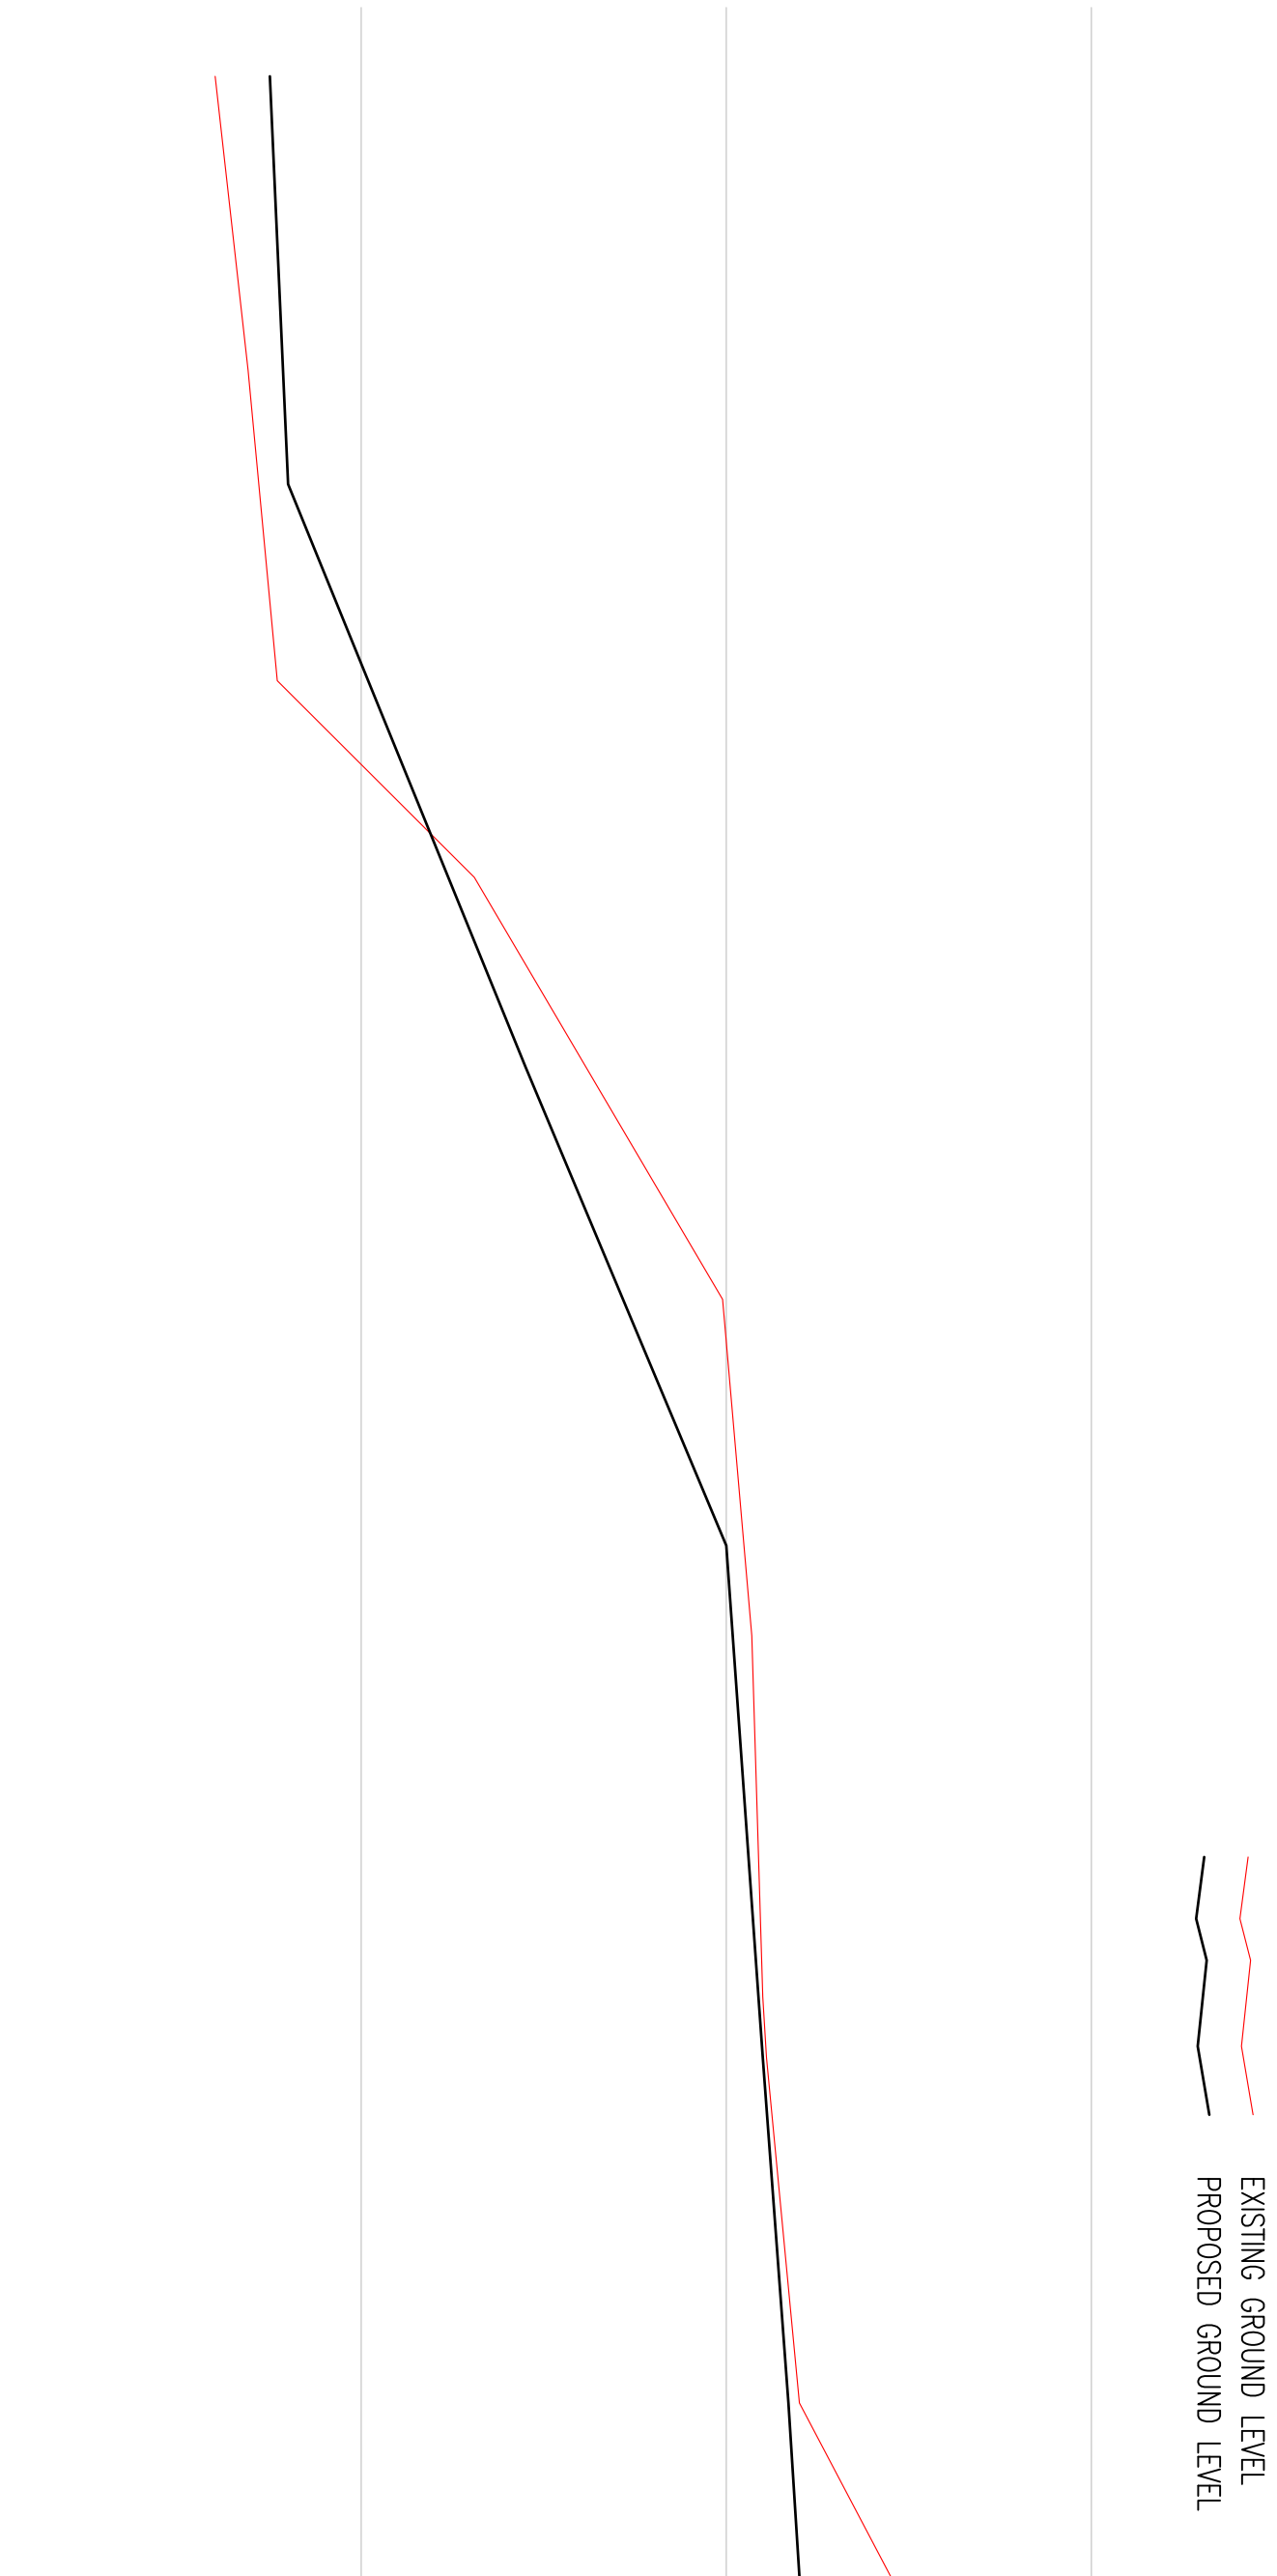

SECTION A-A		DATUM 2.00	
CHAINAGE		0.00	
EXISTING GROUND LEVEL		4.02	
		5.58	
PROPOSED GROUND LEVEL		3.69	
		3.80	
PROPOSED FALL GRADIENT	1 in 110	8.27	
	1 in 12	10.97	
	1 in 12	13.56	
	1 in 12	16.74	
	1 in 70	20.11	
	1 in 70	21.35	
	1 in 70	26.29	
	1 in 70	27.12	
	1 in 80	31.85	
	1 in 80	34.22	

Scale : H1:100; V1:20

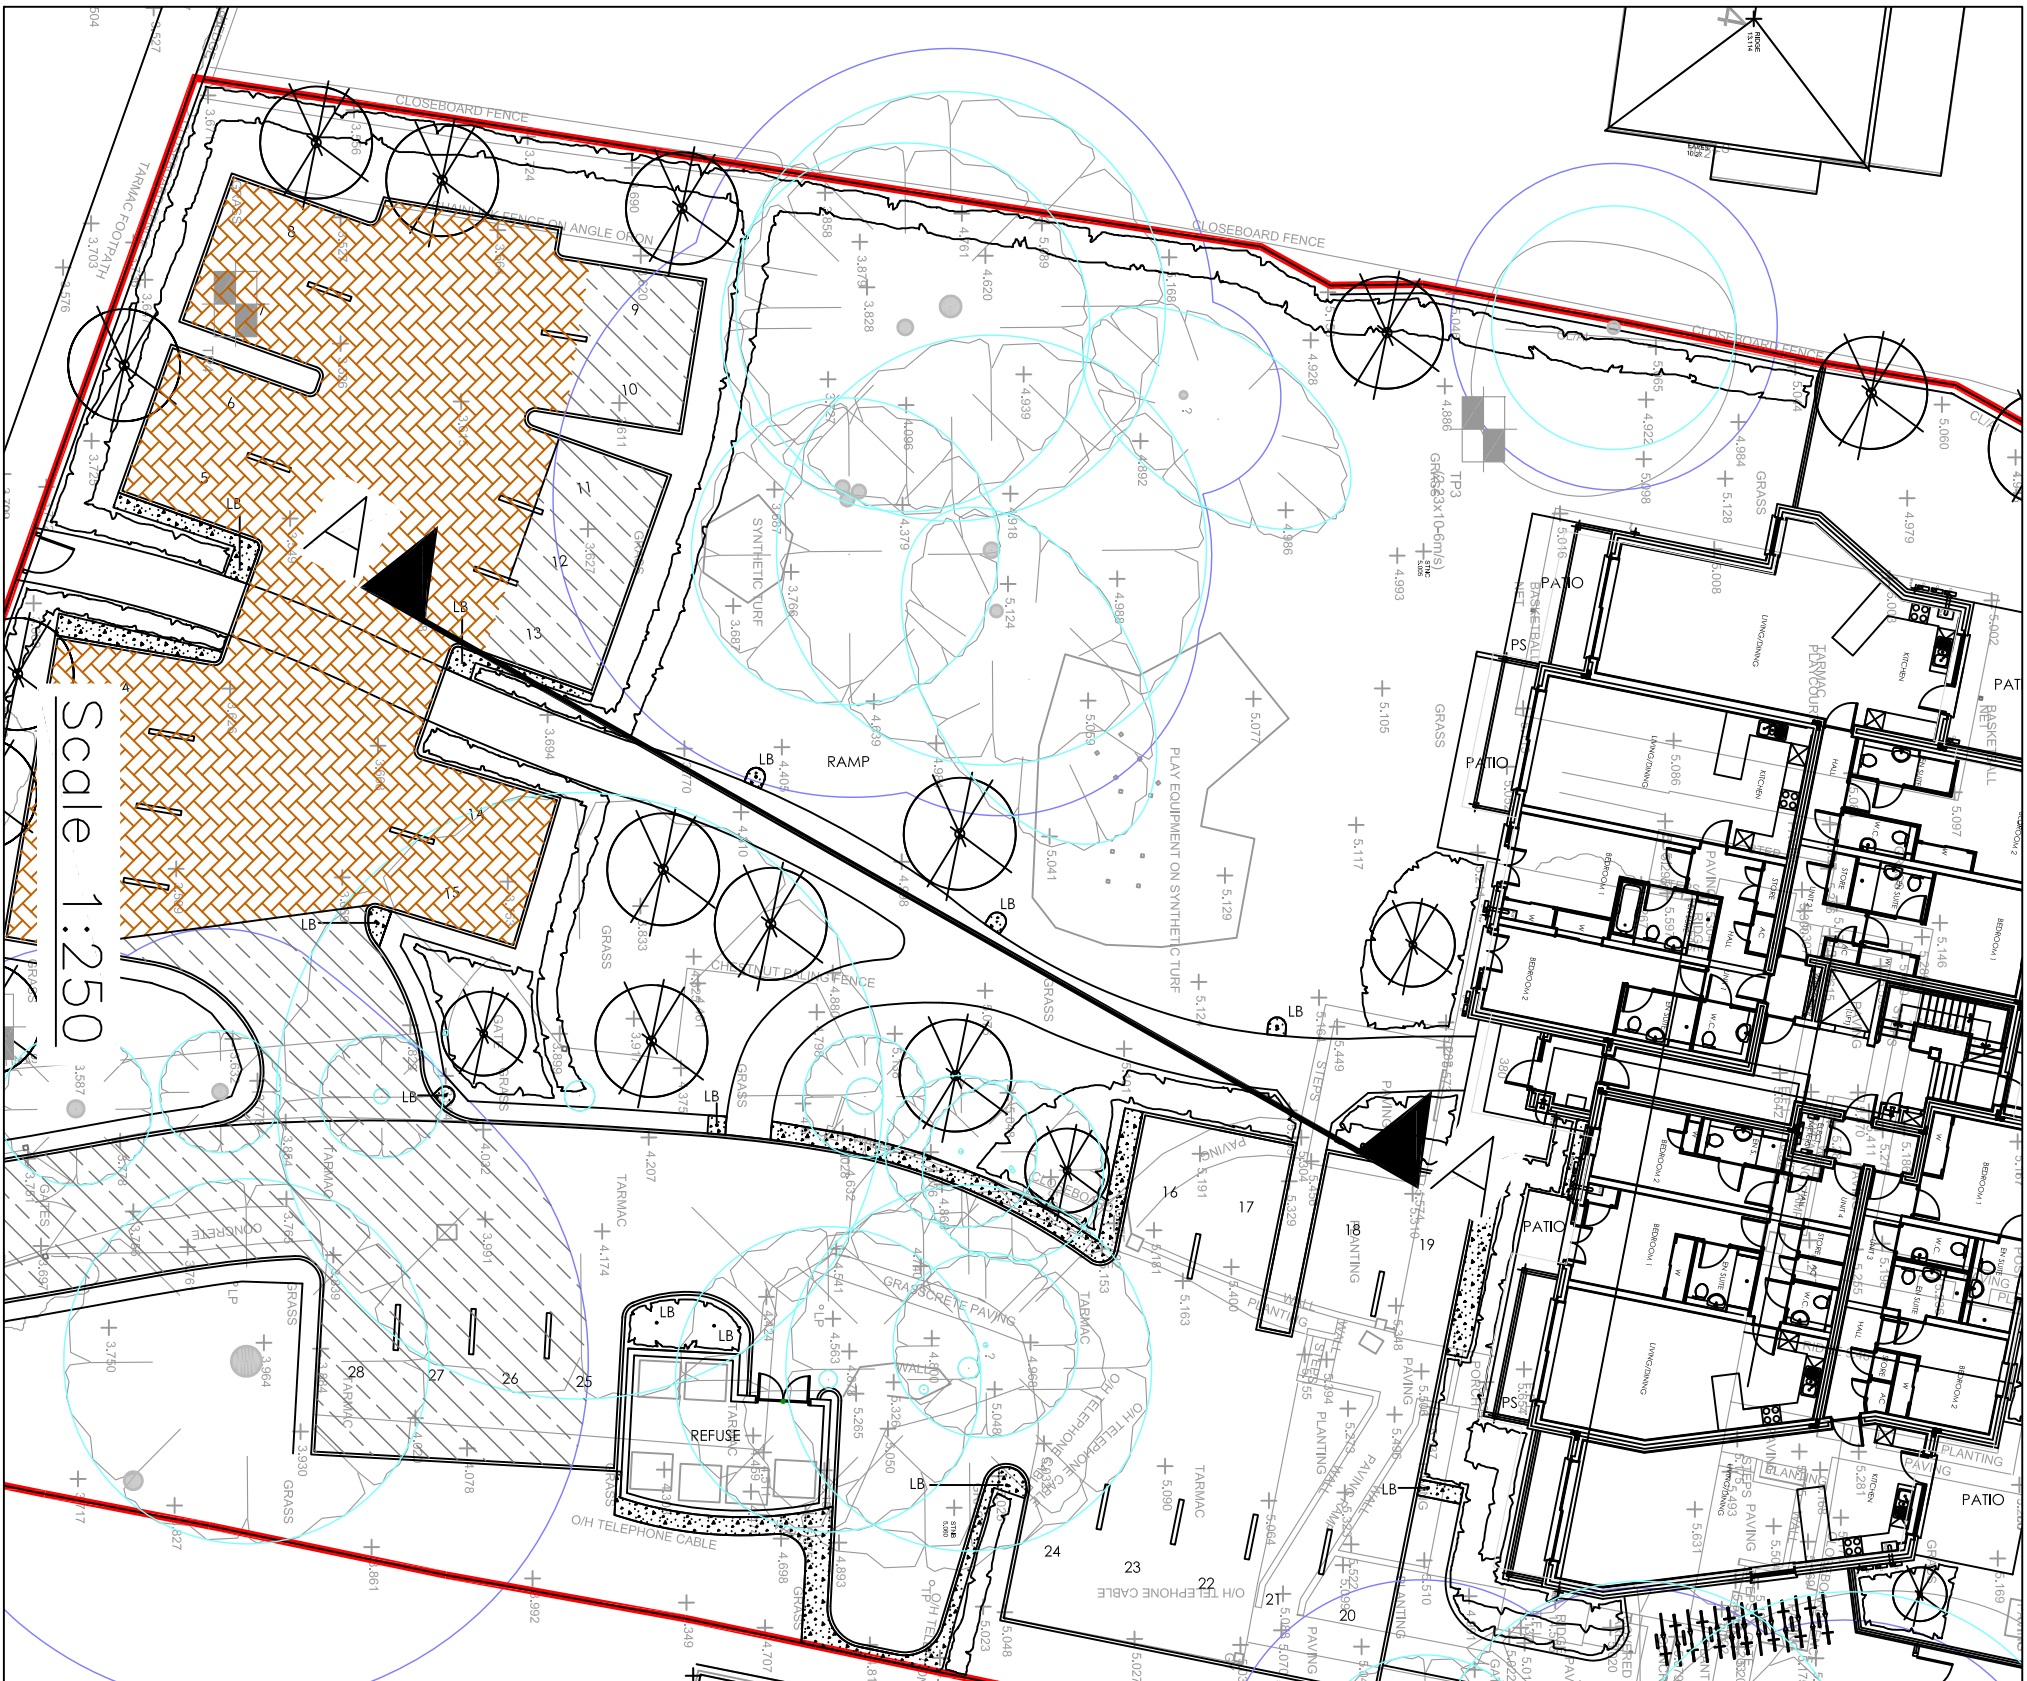

A RT 23.01.18 Drawing revised to suit latest layout		Revision Details	
No.	By	Date	
© Copyright			
			
YORK HOUSE EDISON PARK DOMICAN WAY SWINDON WILTSHIRE SN3 3RB Tel : 01793 619965			
Web Site www.ColeEasdon.com Email cec@ColeEasdon.com			
Client Perbury Group			
300 TRL Godbey House, 380 Sea Front, Hayling Island			
Drawing Title Footway Longitudinal Section			
Drawing Status			
FOR COMMENT FOR PLANNING FOR APPROVAL FOR CONSTRUCTION / AS BUILT			
"CONSTRUCTION AT CLIENT / CONTRACTOR RISK"			
Drawn By RT	Checked By RT	Designed By RB	
Date January 2018			Scale As Shown @ A1
Dwg No. 5550/03			Rev. A