


 3 Foxcombe Cottages South Harting - West Sussex GU31 5PL 01730 825297 07875 520881 bernieharverson@gmail.com		project		42 Hulbert Road Havant Hampshire	
		client:		Amclodevelopments	
		title:		Tree Constraints Plan	
dwgs BJH 01/02	scale: 1:250 @ A3	job 0977	date: December 2017	drawn: bjh	

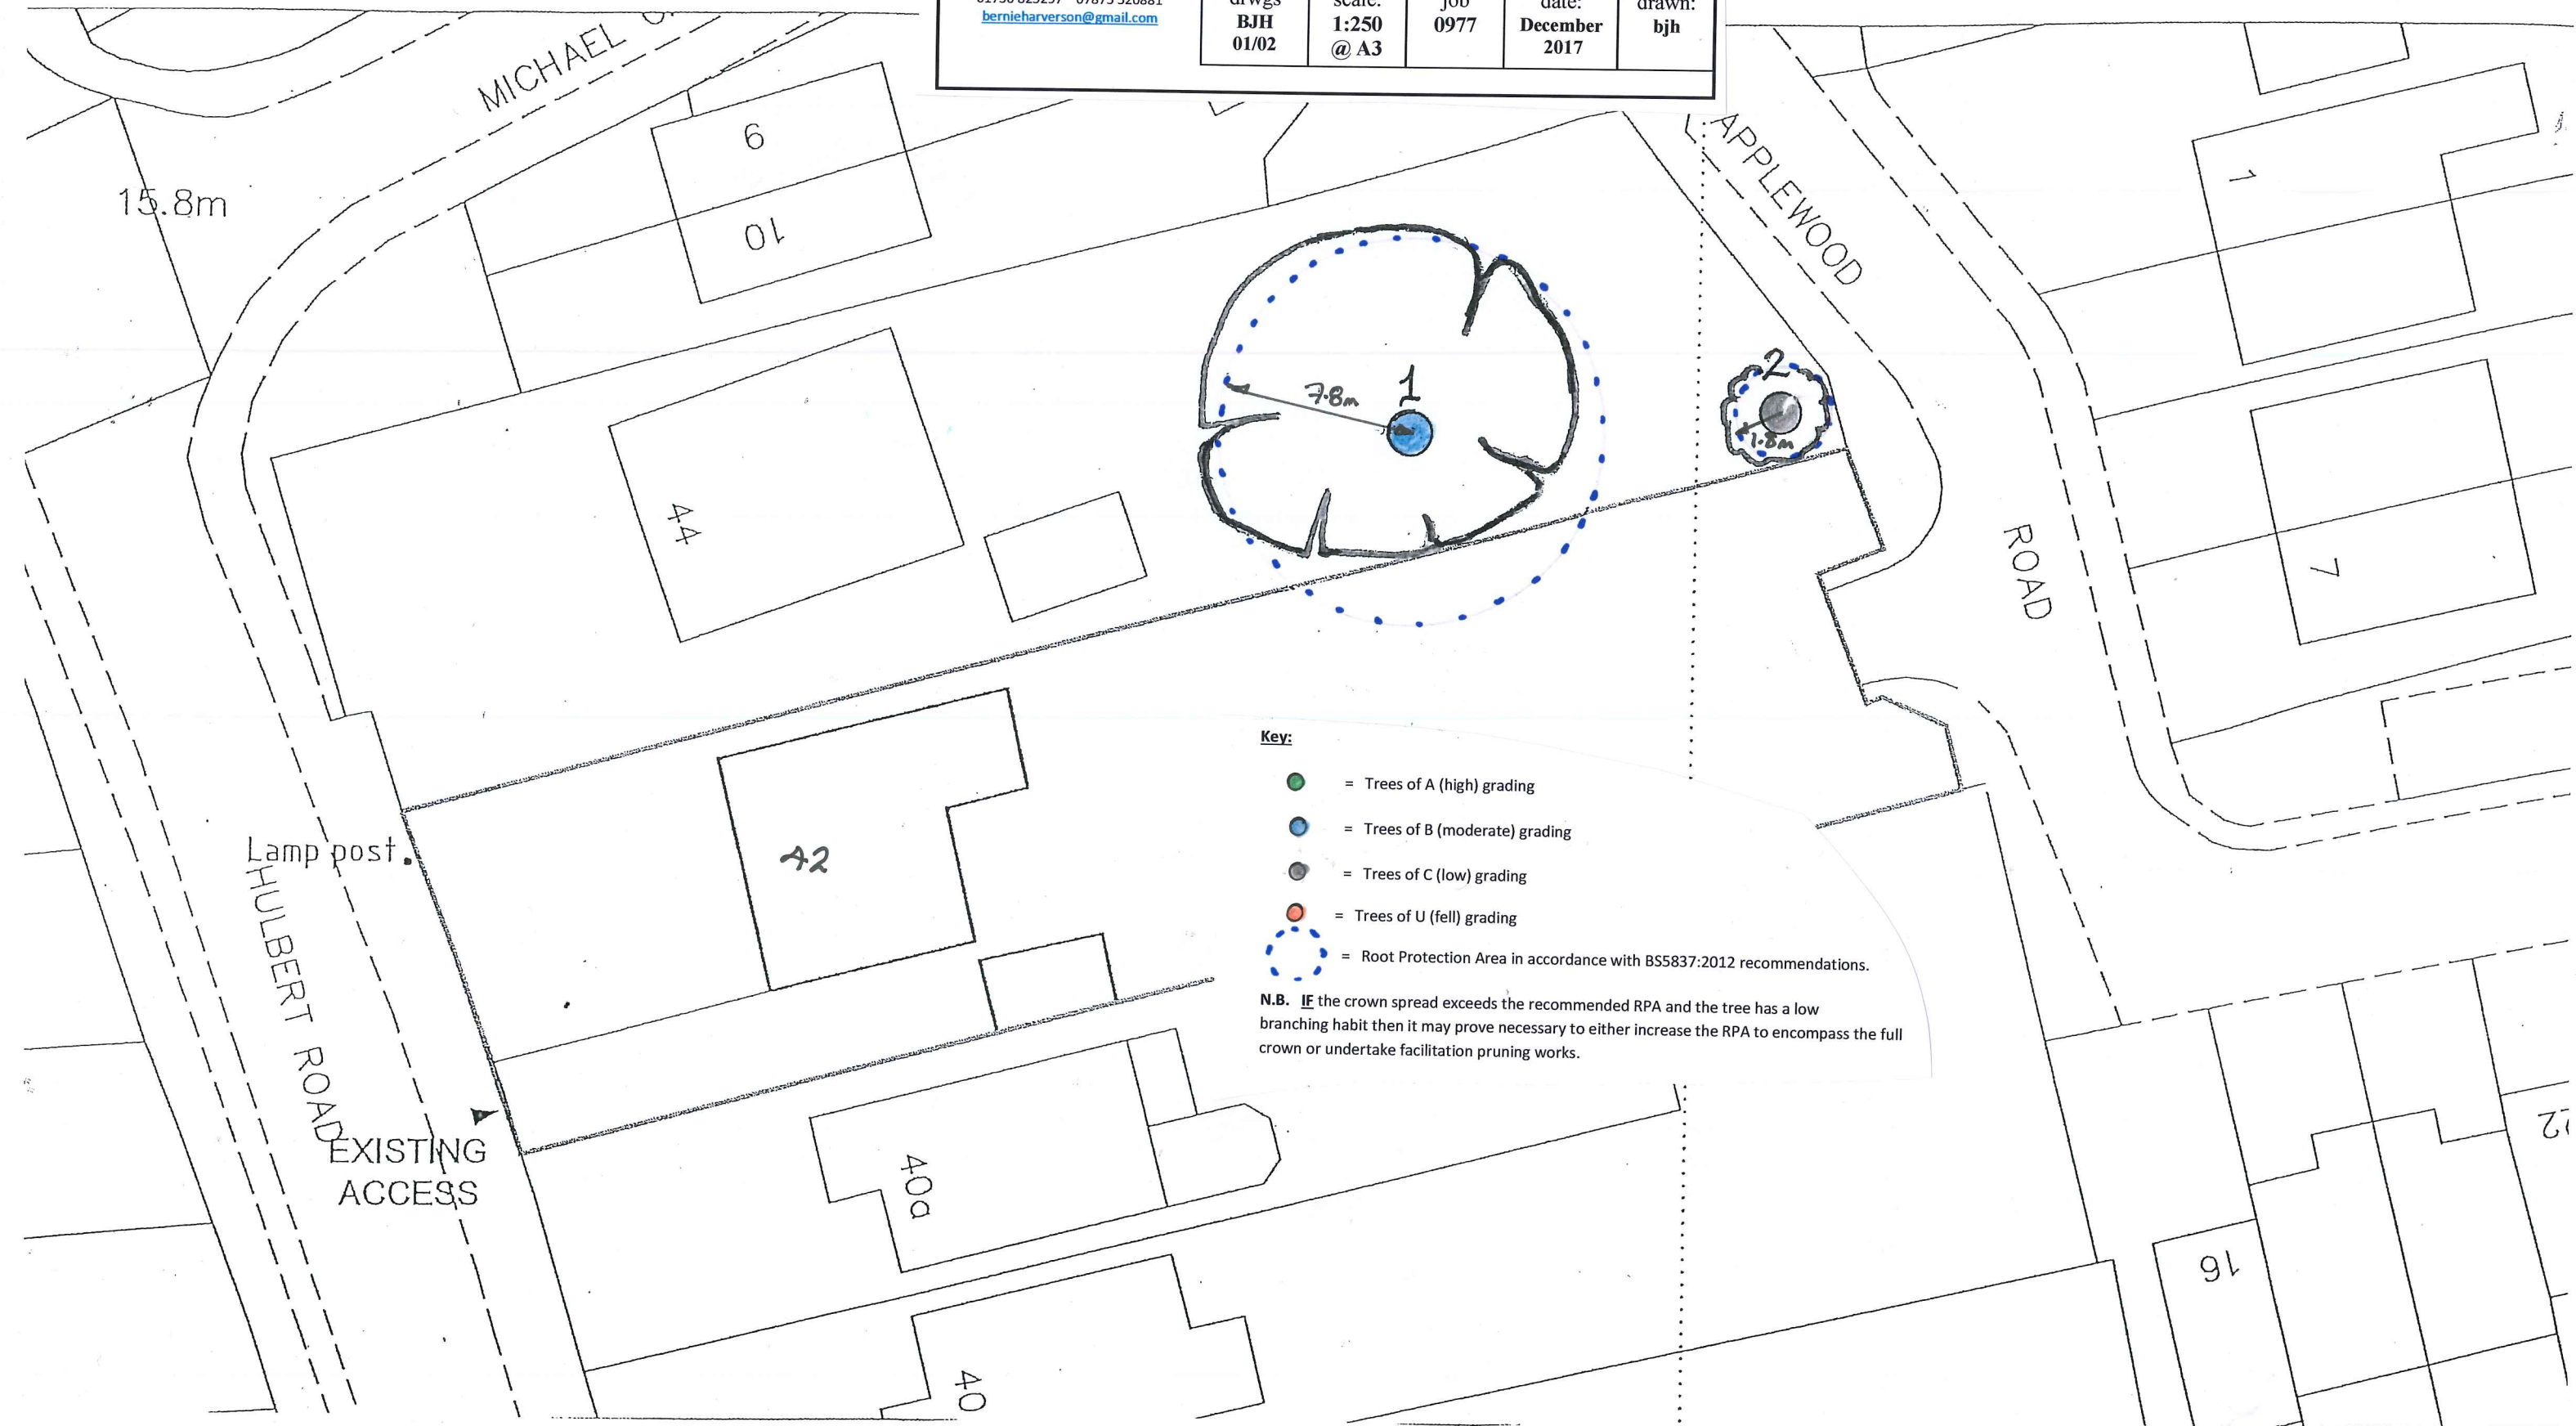

Key:

- = Trees of A (high) grading
- = Trees of B (moderate) grading
- = Trees of C (low) grading
- = Trees of U (fell) grading
- ⬢ = Root Protection Area in accordance with BS5837:2012 recommendations.

N.B. If the crown spread exceeds the recommended RPA and the tree has a low branching habit then it may prove necessary to either increase the RPA to encompass the full crown or undertake facilitation pruning works.