


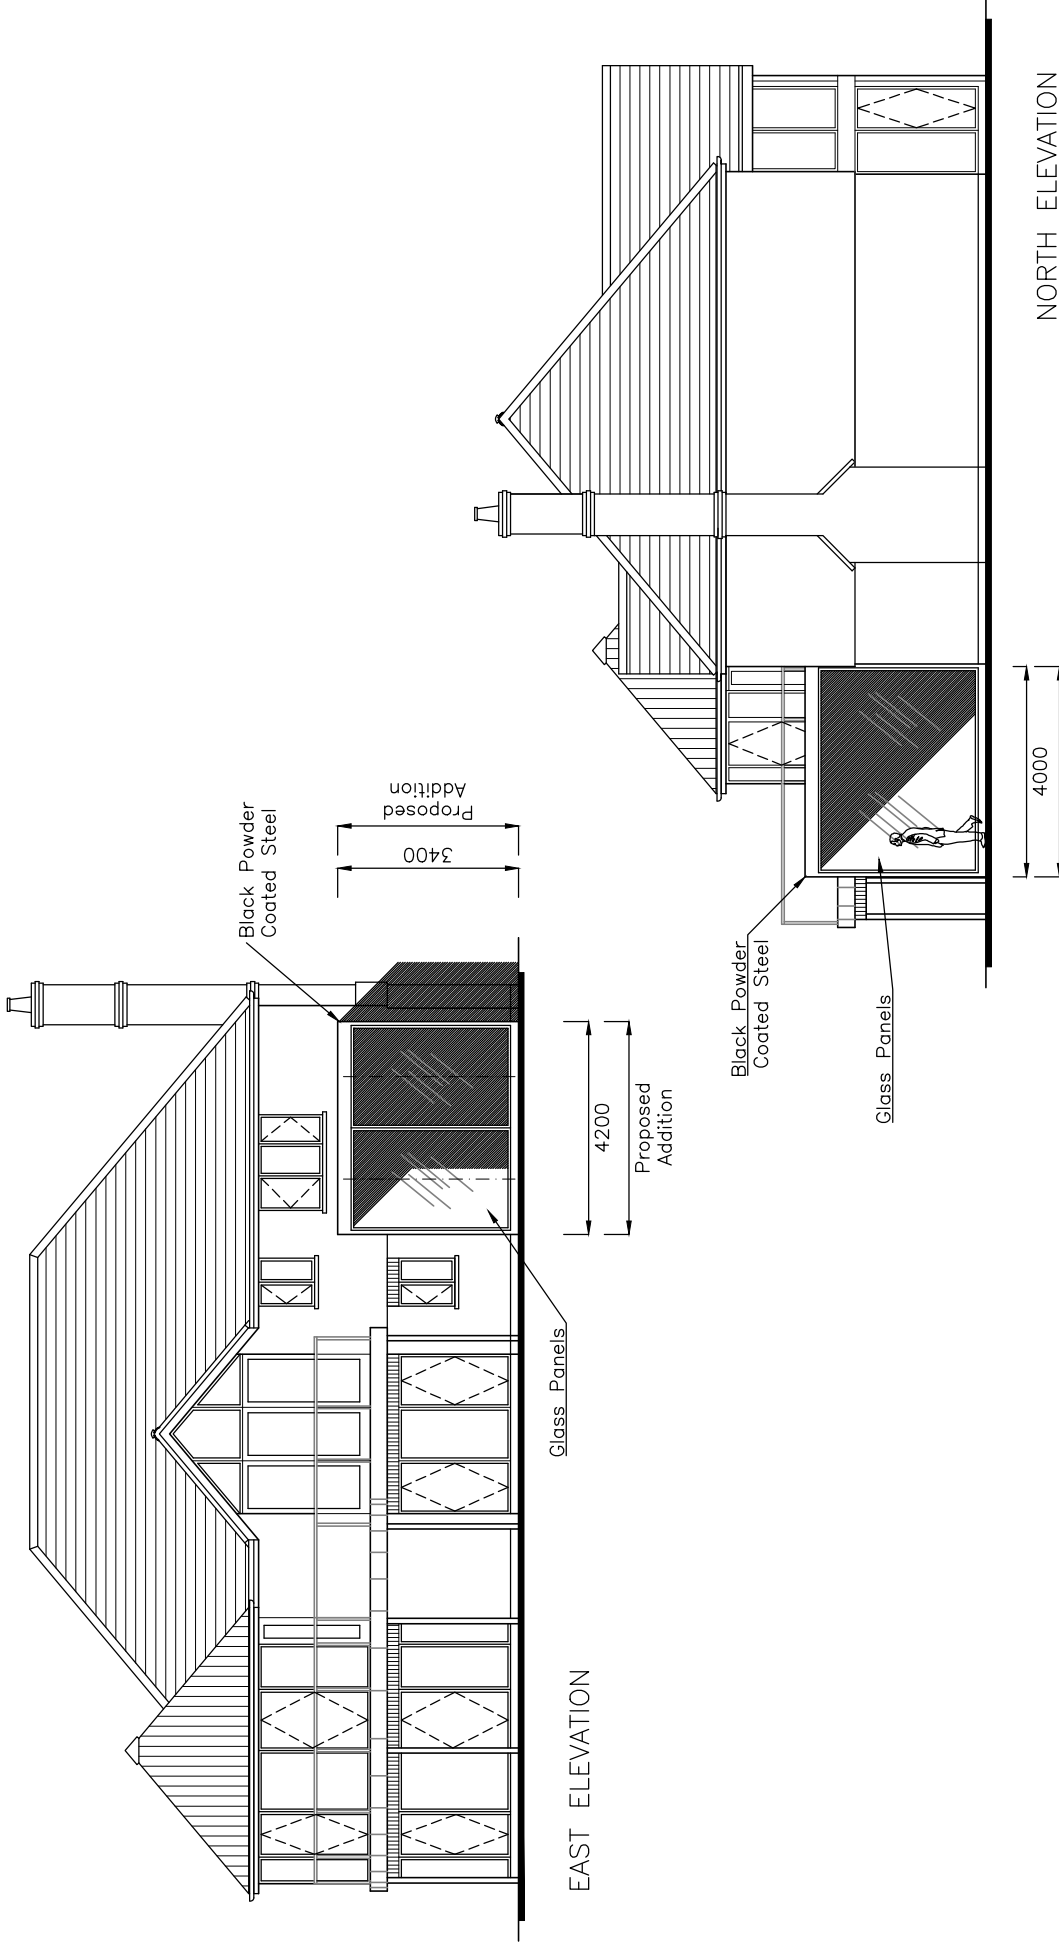

Wallington, Road, St Peters Island, Hampshire, PO11 0RX	Proposed Elevations	CAD Critchley Architecture And Design Contact: 03392 474 919 info@caad.online The Old Brewery, 15E South Street, Havant, PO9 1BU		Scale A3 = 1:100 Drawn SAR Date 10/04/18	17123-5010
	Revisions a) Note/Date/Initial b) c) d)				