




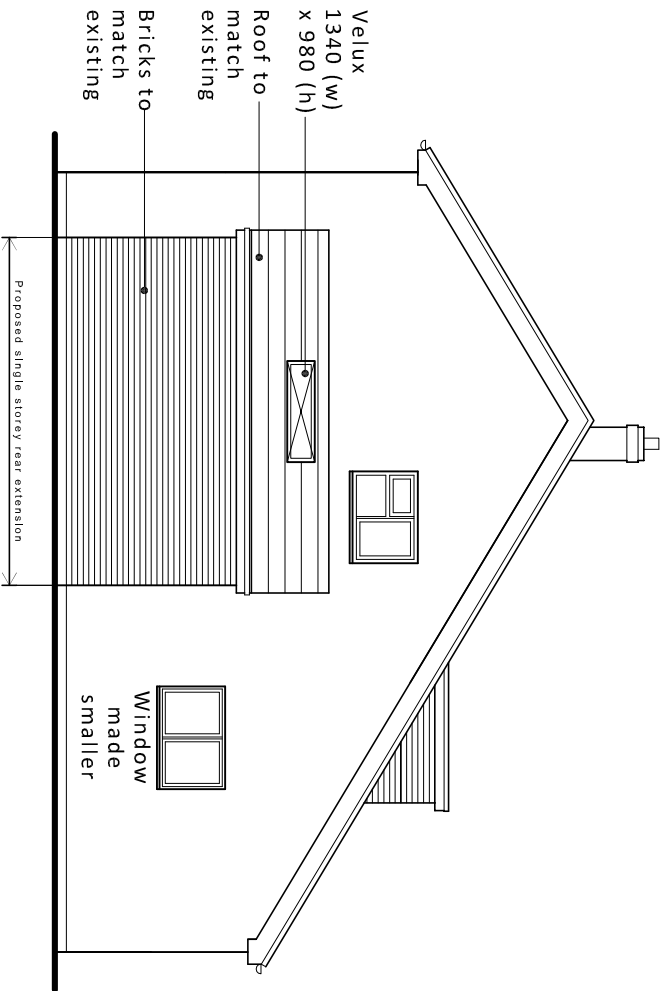


North (side) elevation

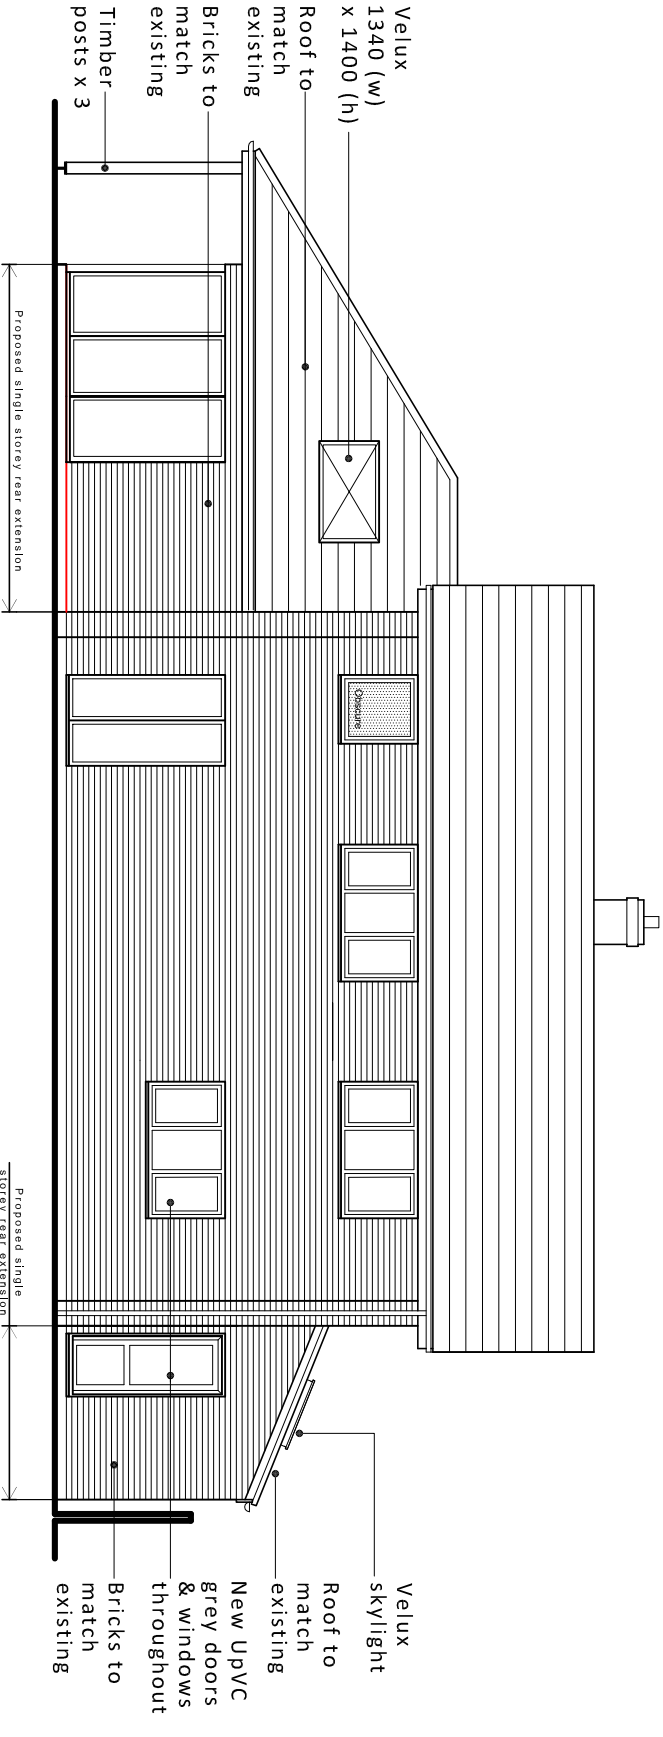

East (rear) elevation

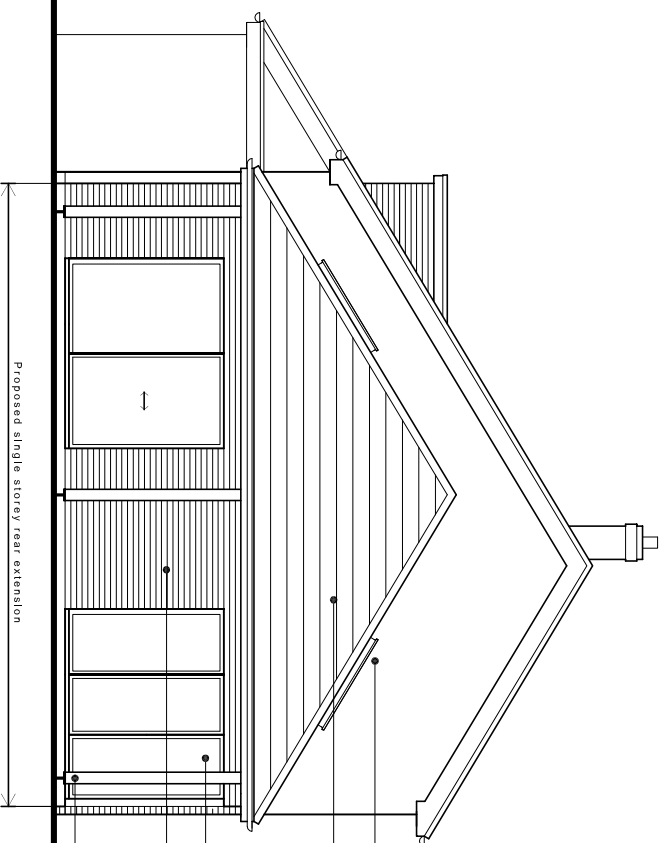


South (side) elevation

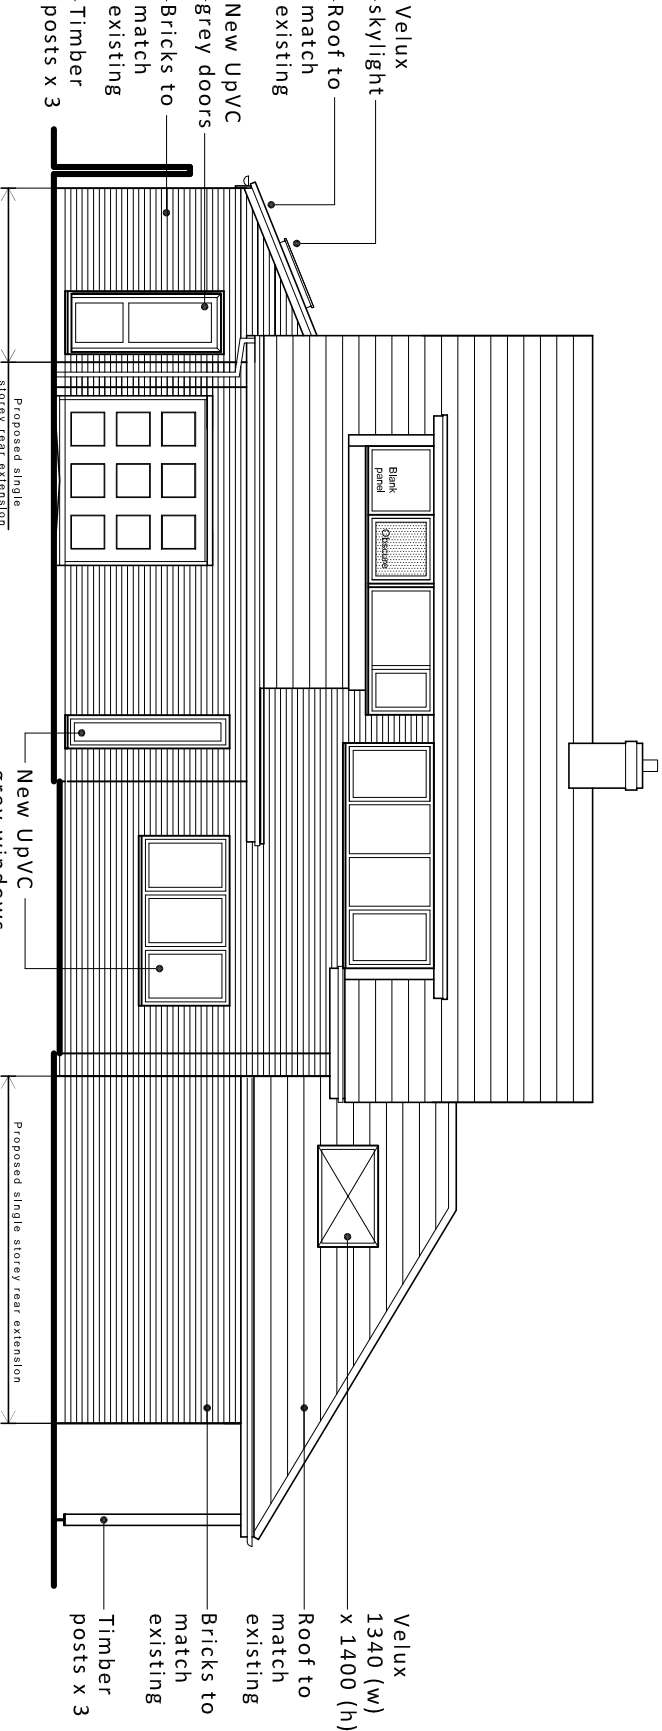

West (front) elevation



Proposed elevations scale 1:100

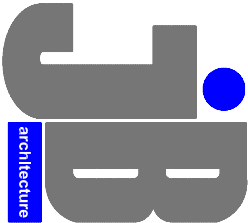

JIMMY BESSANT ARCHITECTURE
TEL: 01243 373620 M: 07769904282
E: jimmy@jb-architecture.co.uk
Web: www.jb-architecture.co.uk

For			
MR & MRS NEUMANN			
Project			
PROPOSED EXTENSIONS			
23 CHRISTOPHER WAY			
EMSWORTH, PO10 7QZ			
Title			
PROPOSED ELEVATIONS			
Date	Drawn	Scale	Checked
AUG 2018	JB	1:100 @ A3	-
Job Number	Drawing Number	Revision	
PL2118	40	B	