


PROPOSED TWO STOREY REAR ADDITION.
3, ROOK FARM WAY, HAYLING I. HANTS.
FOR MR R. WINDEBANK.

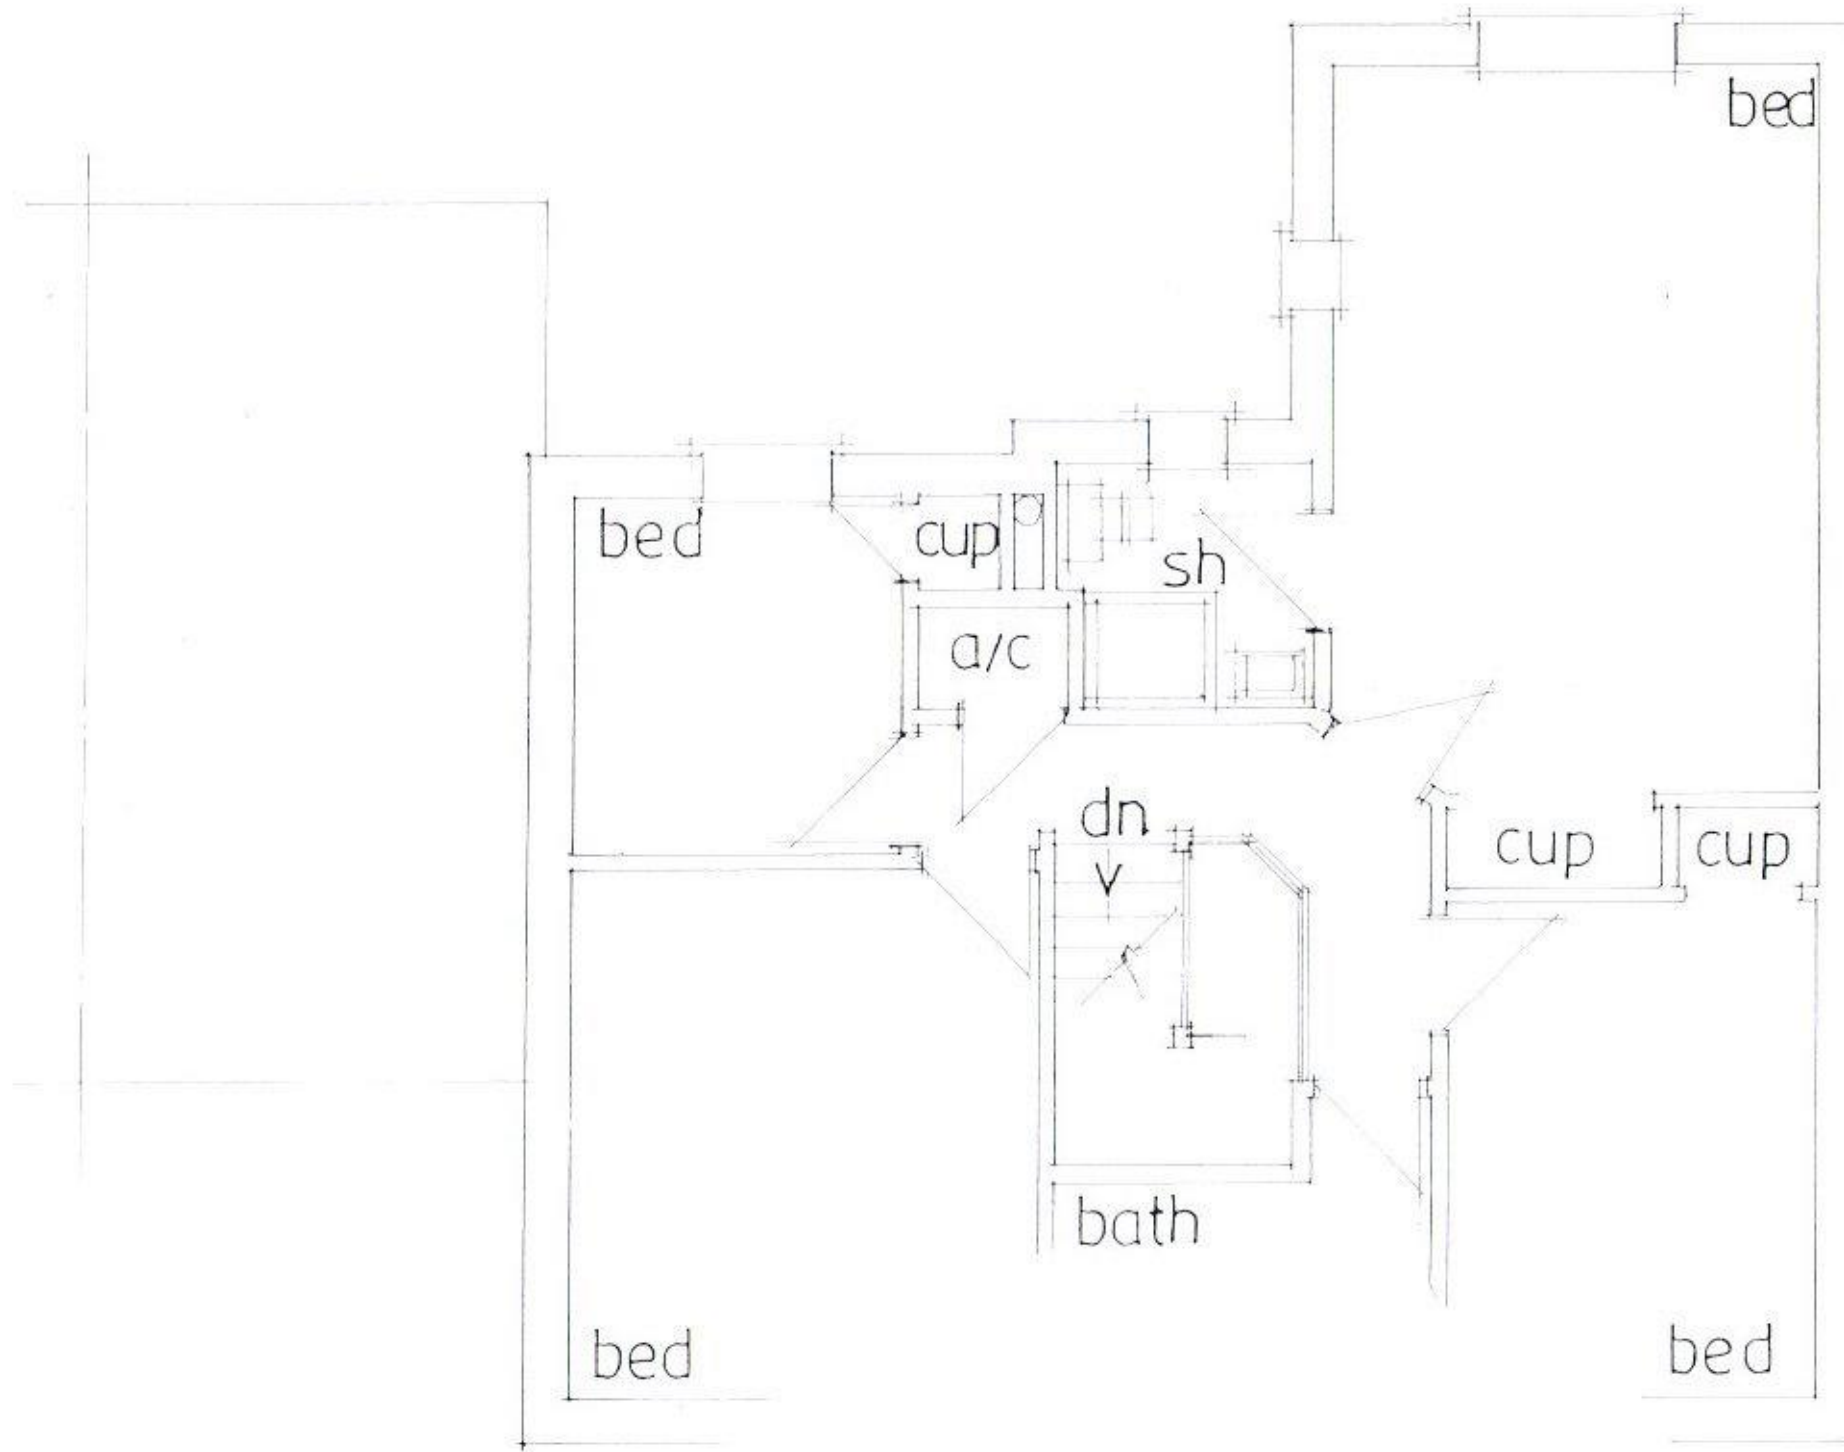

Existing First Floor

date july 17
scale 1:50

PETER J. WALKER
ISLAND DESIGN
182 SEAFRONT, HAYLING ISLAND, HANTS
PO11 9AN
TEL: 02392467571