




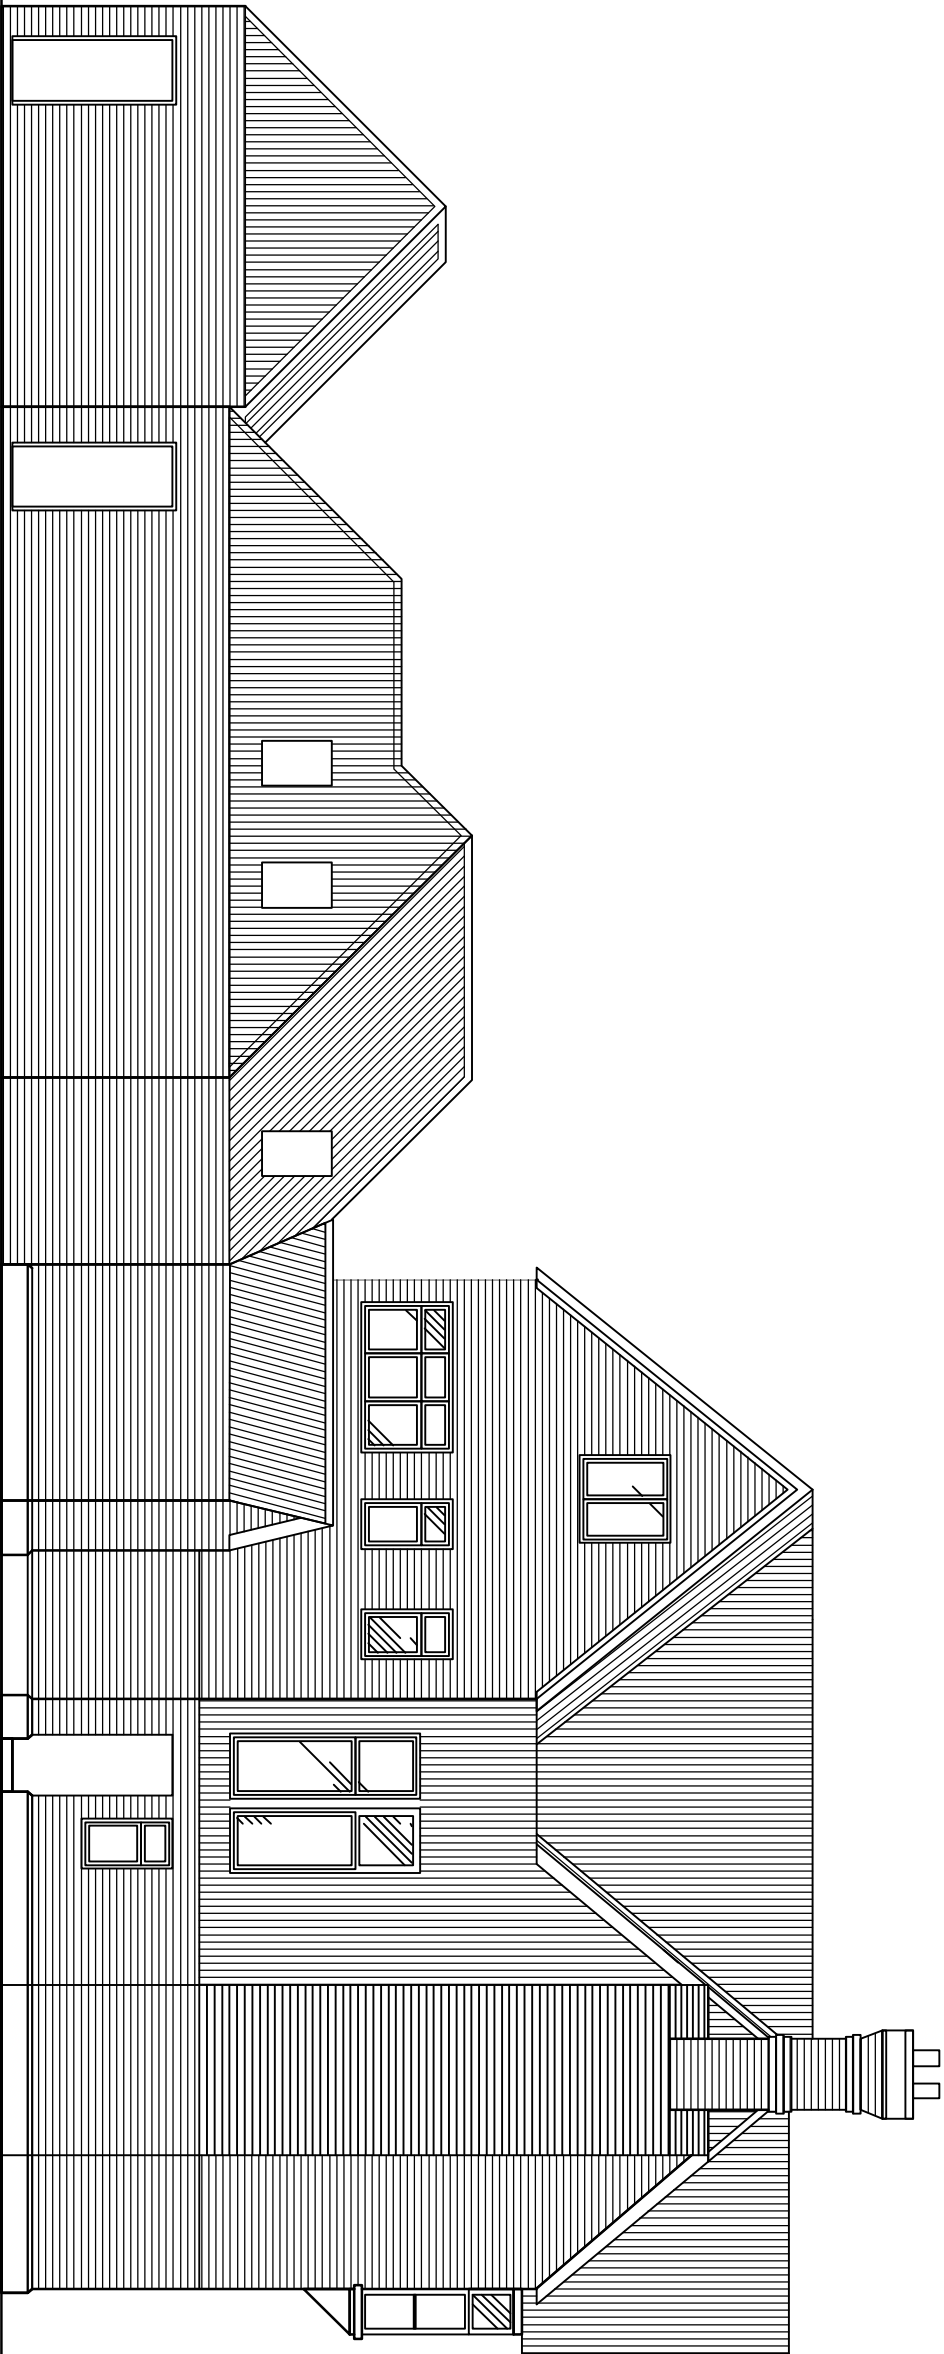

PROPOSED NORTH ELEVATION

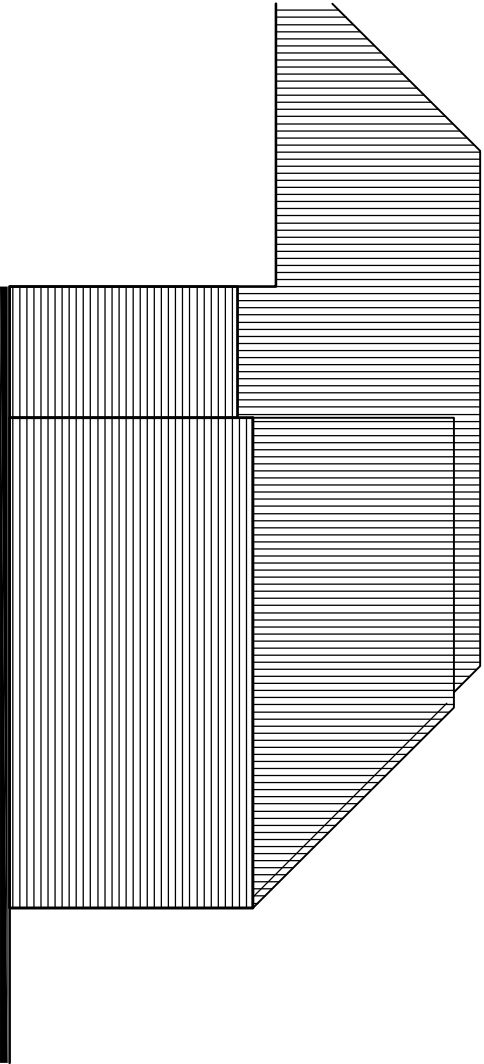


PROPOSED REAR/ EAST ELEVATION

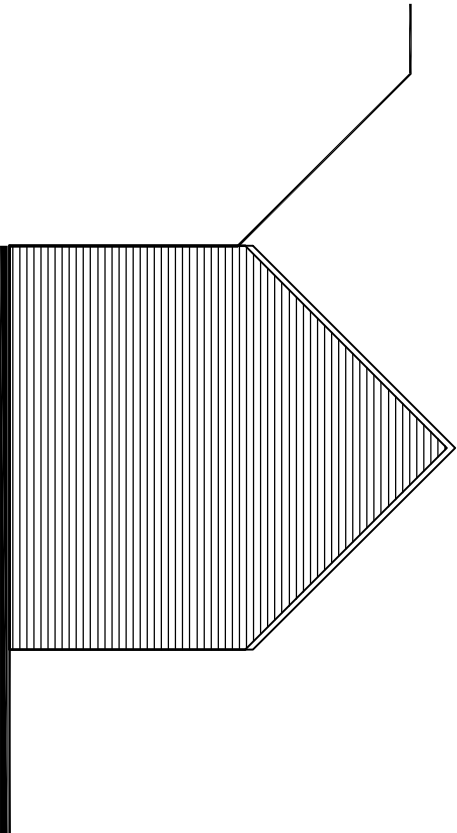

PROPOSED REAR SOUTH ELEVATION

Former White Hart P.H. PROPOSED
East Street REAR ELEVATIONS
PO9 1AA

Revisions
A. INITIAL DRAWING
B. UPDATE IN LINE WITH CLIENT
COMMENTS

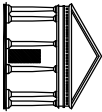

Martin Critchley
CHARTERED ARCHITECT

The Old Brewery,
15E South Street, Houghton,
Huddersfield, PO9 1BB
023 92 474 919
critchleyarchitect@hotmail.com

Scale A3 = 1:100
Drawn AJB
Date 19/09/17