


MATERIAL KEY

- FACING BRICKWORK
- RENDER
- TILE HANGING

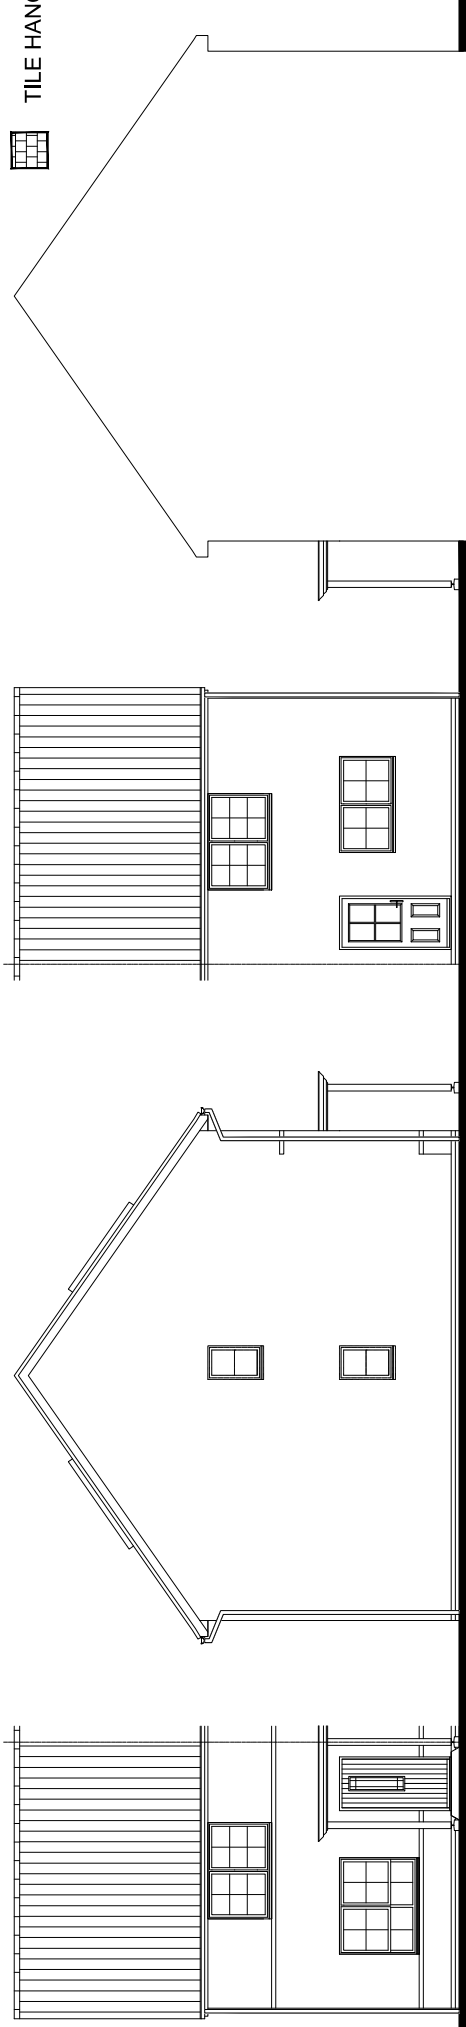


FRONT ELEVATION


SIDE ELEVATION 1

REAR ELEVATION

SECTION / SIDE ELEVATION 2

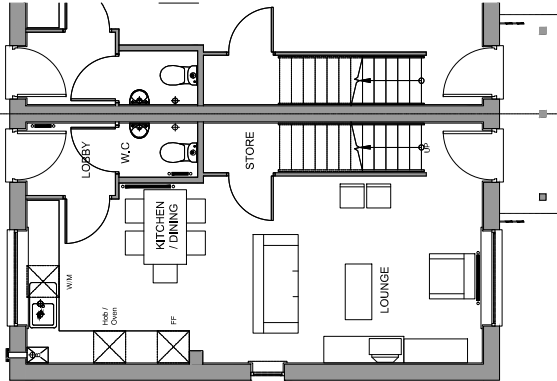

GROUND FLOOR PLAN

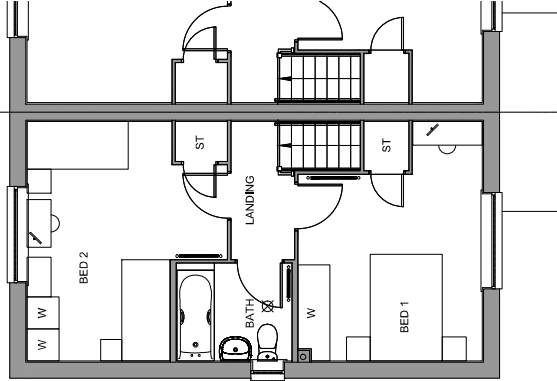

FIRST FLOOR PLAN


PLOT NUMBERS:
AS: 42, 44, 64, 82, 83, 102, 104, 125, 151, 152, 160, 173, 189, 191, 192
OPP: 41, 43, 63, 81, 103, 105, 124, 153, 159, 172, 190

NOTE: ALL FLUES, METERS & EXTRACT POSITIONS TO BE CONFIRMED.

SOLAR PANELS TYPE, SIZE & ORIENTATION TO BE AGREED.
PLOT SPECIFIC

TYPE 51
BEDROOM ALLOCATION 2B/4P
2 STOREY
FLOOR AREA: 842sqft/78.3m² (GIFA)

M 1:100

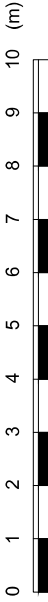

BARRATT
HOMES

idp PARTNERSHIP
IAN DARBY PARTNERSHIP

NORTHERN