


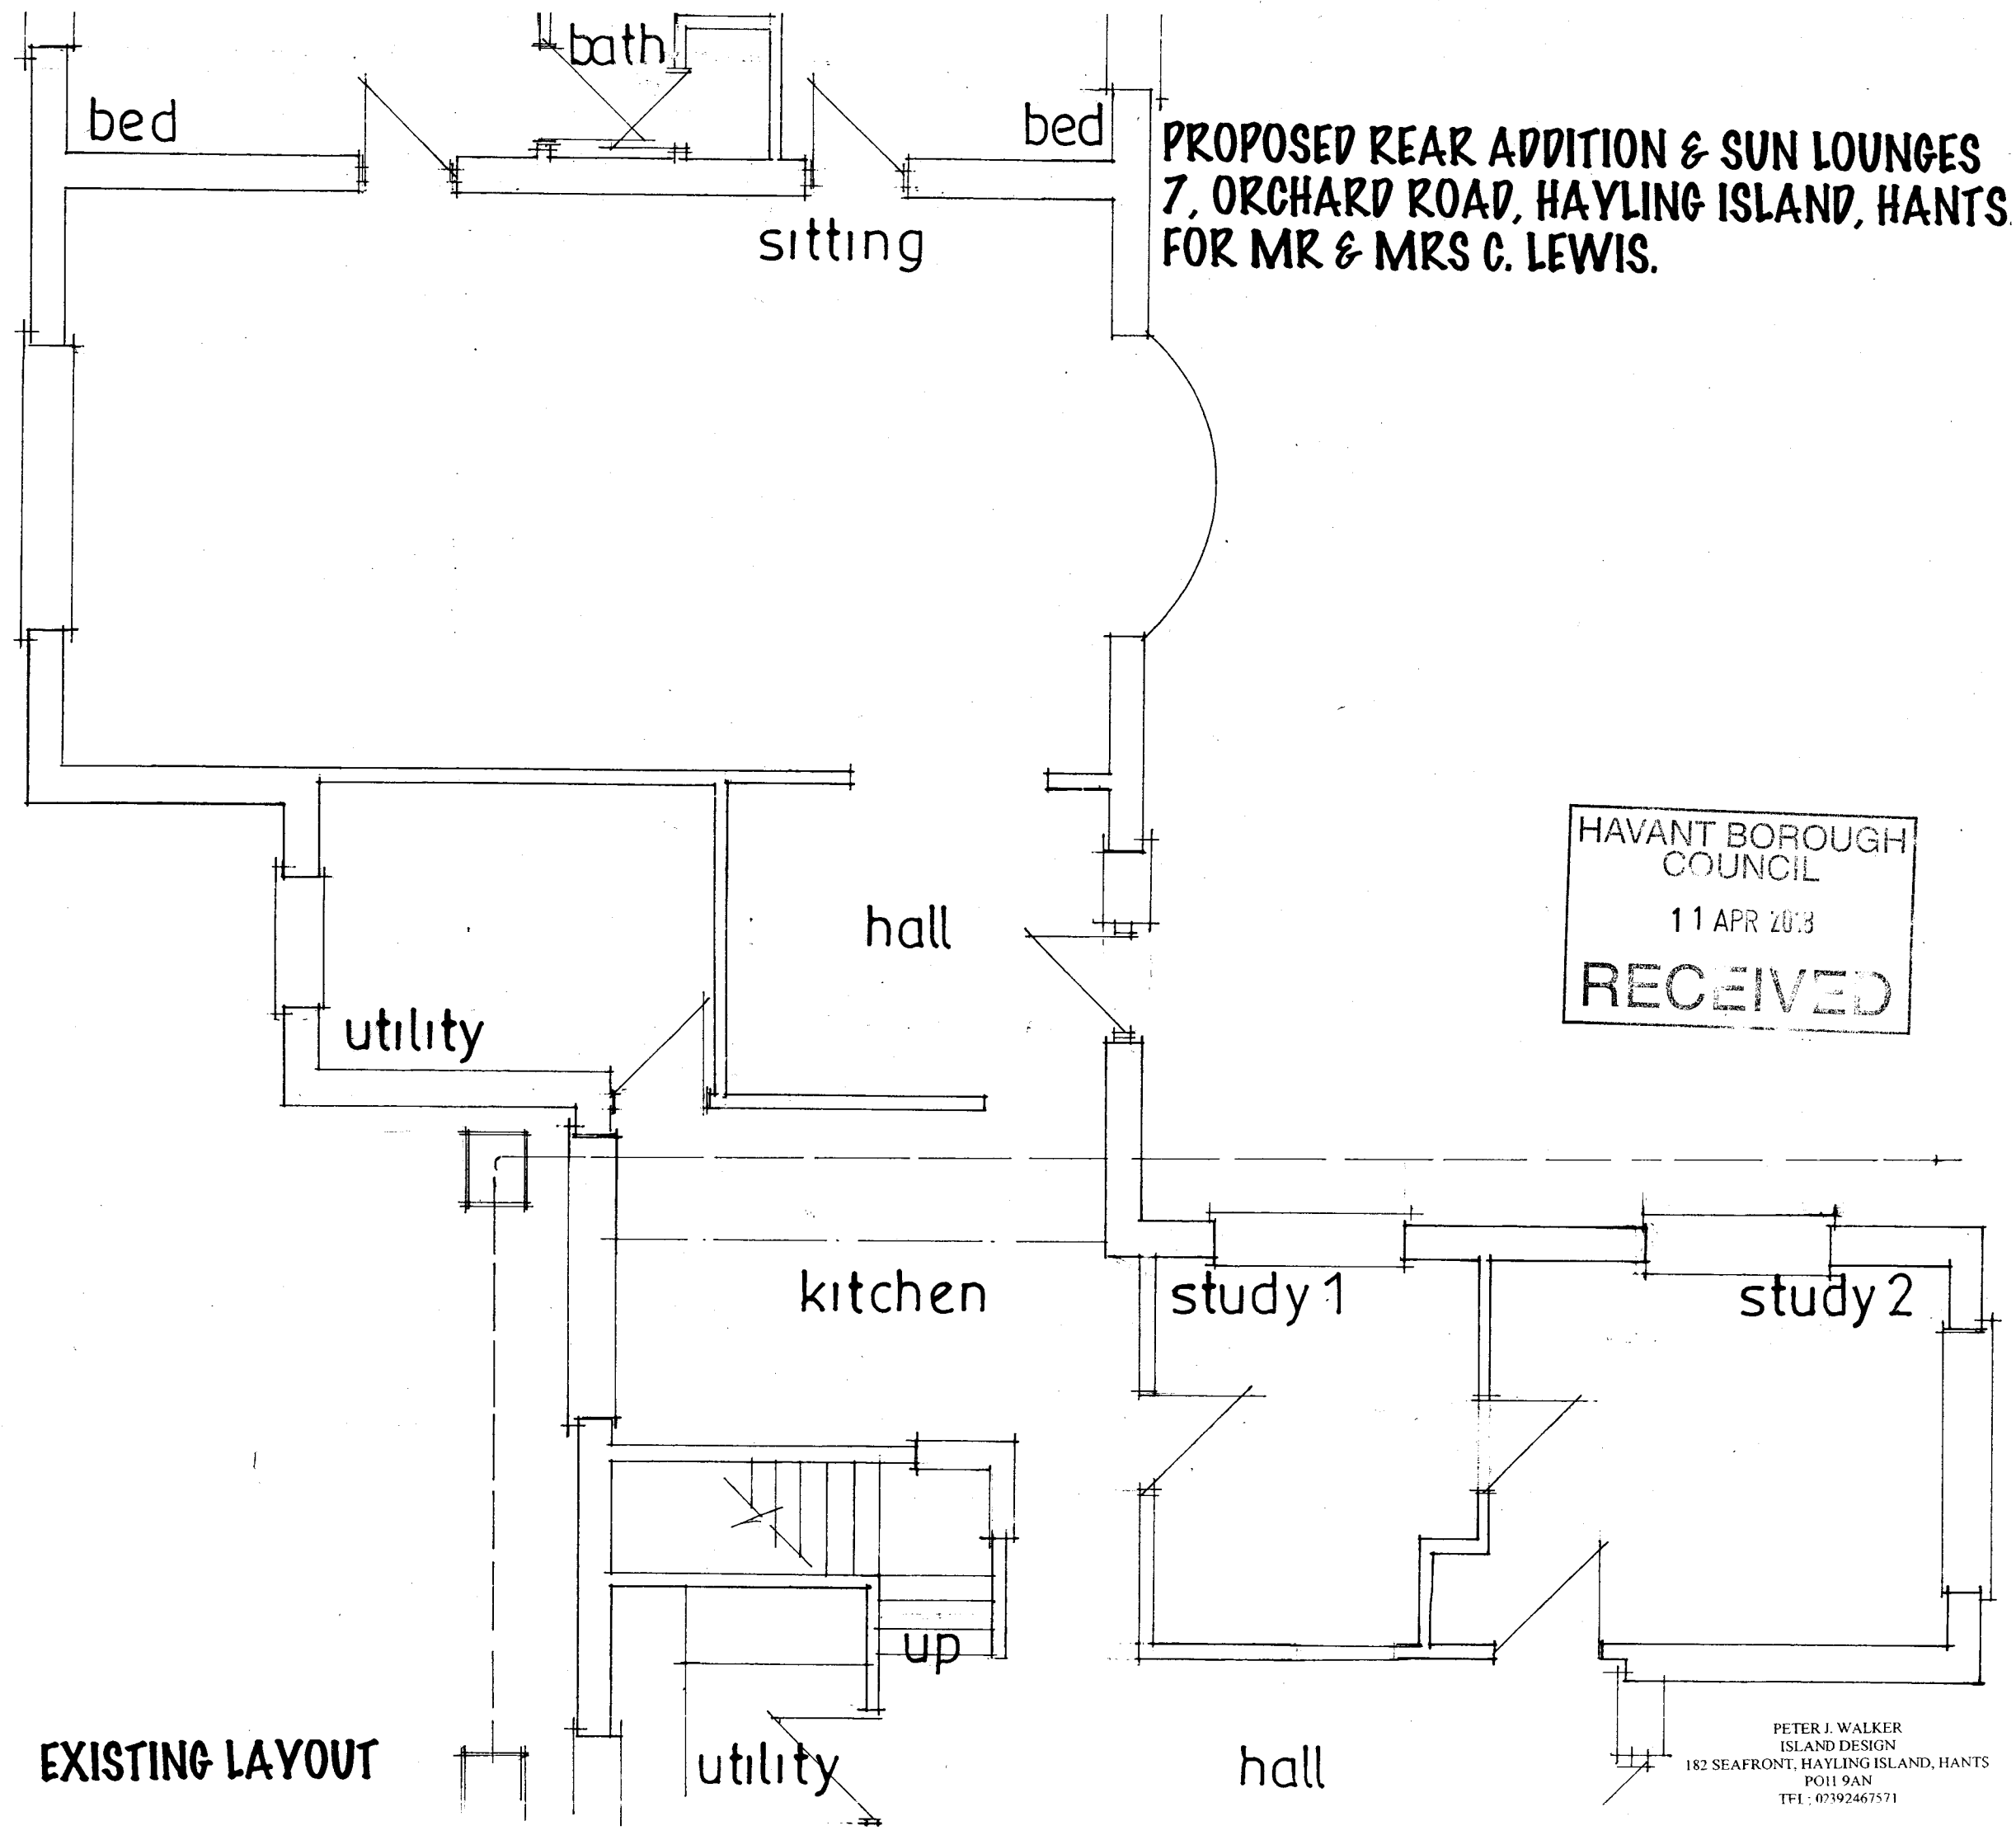

**PROPOSED REAR ADDITION & SUN LOUNGES
7, ORCHARD ROAD, HAYLING ISLAND, HANTS
FOR MR & MRS C. LEWIS.**

HAVANT BOROUGH
COUNCIL
11 APR 2013
RECEIVED

date mar 18
scale 1:50

EXISTING LAYOUT

PETER J. WALKER
ISLAND DESIGN
182 SEAFRONT, HAYLING ISLAND, HANTS
PO11 9AN
TEL: 02392467571