


NOTES:

Proposed
Ground Floor

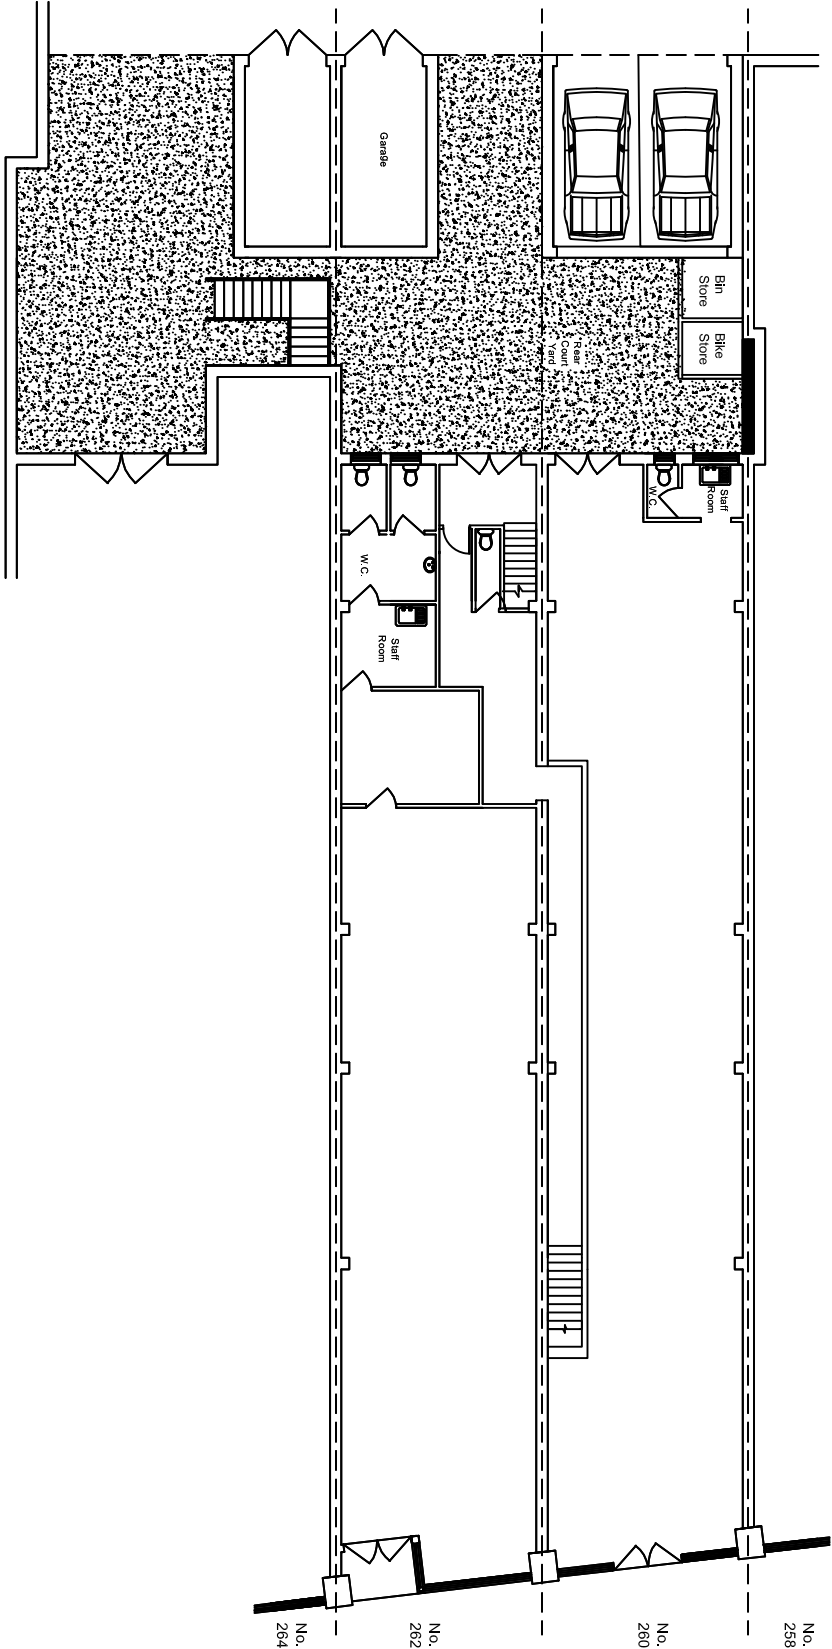

Location:		260-262 London Road Waterlooville PO7 7HG	
Client:			
Date:		Drawn By:	
19.07.18			
D/g No:		Rev:	