
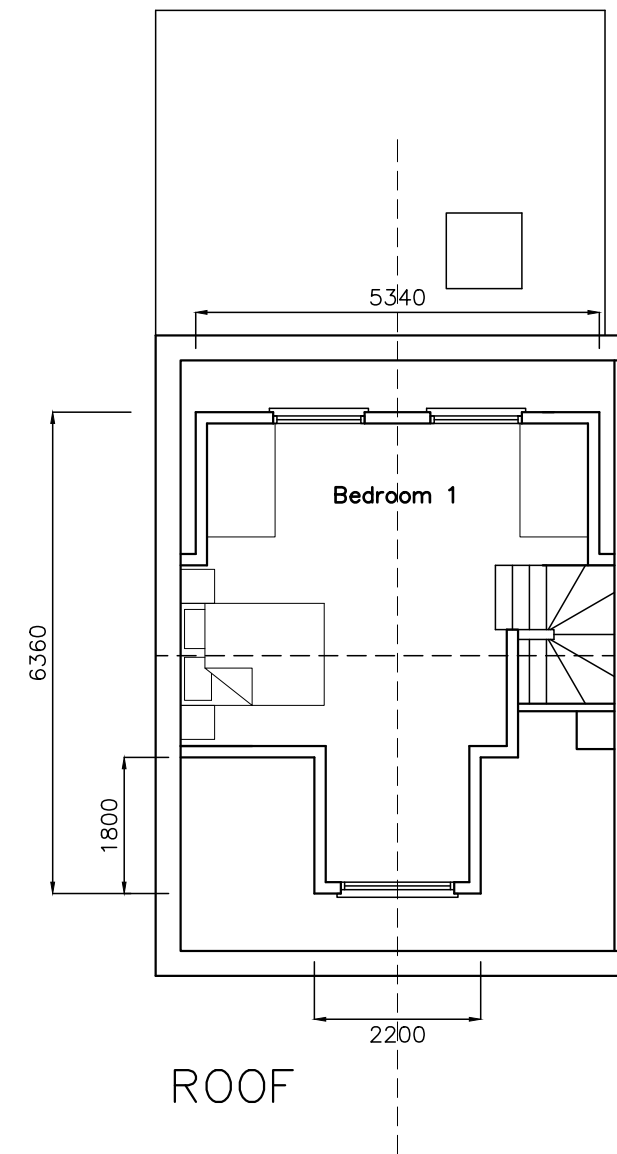
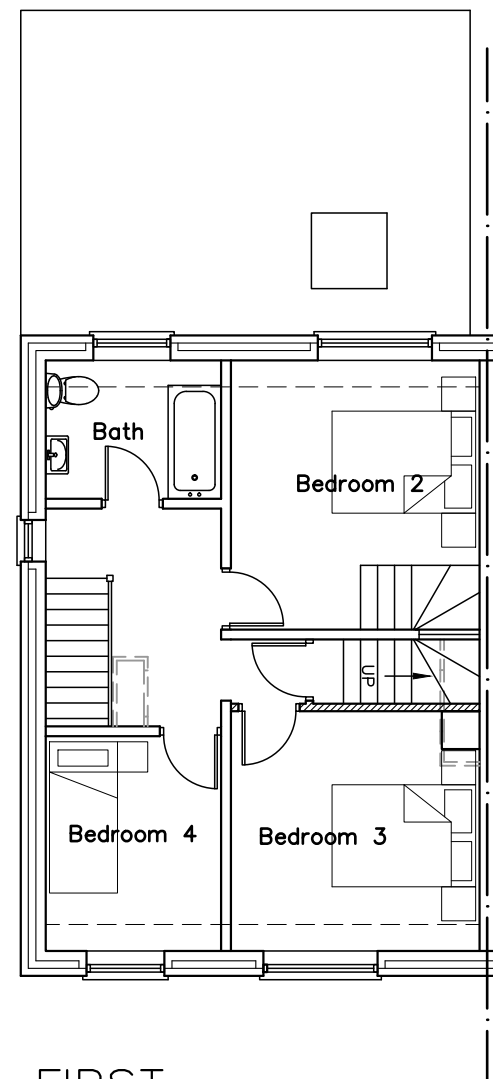


37 St John's Road
Havant
PO9 3TR

PROPOSAL PLANS

Revisions

- A. Clients Revisions 13/04/18
- B. Dining opening extended. 15/04/18
- C. Amendments to dormer 17/04/18 AJB
- D.

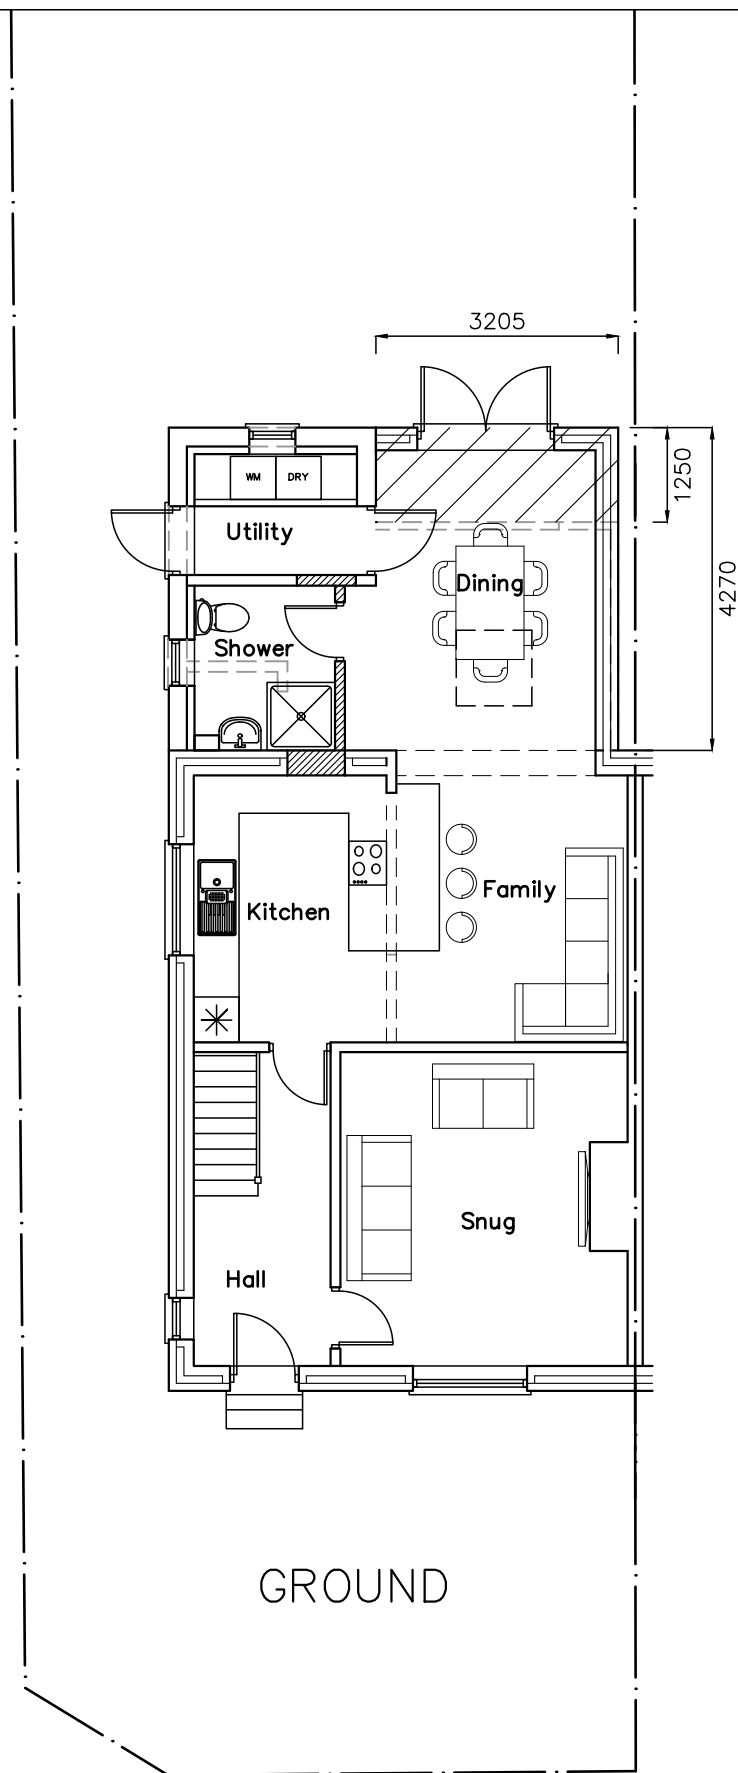

Scale A3 = 1:100
Drawn AJB/JHL/BLB
Date 13/02/18

18009-401^C