


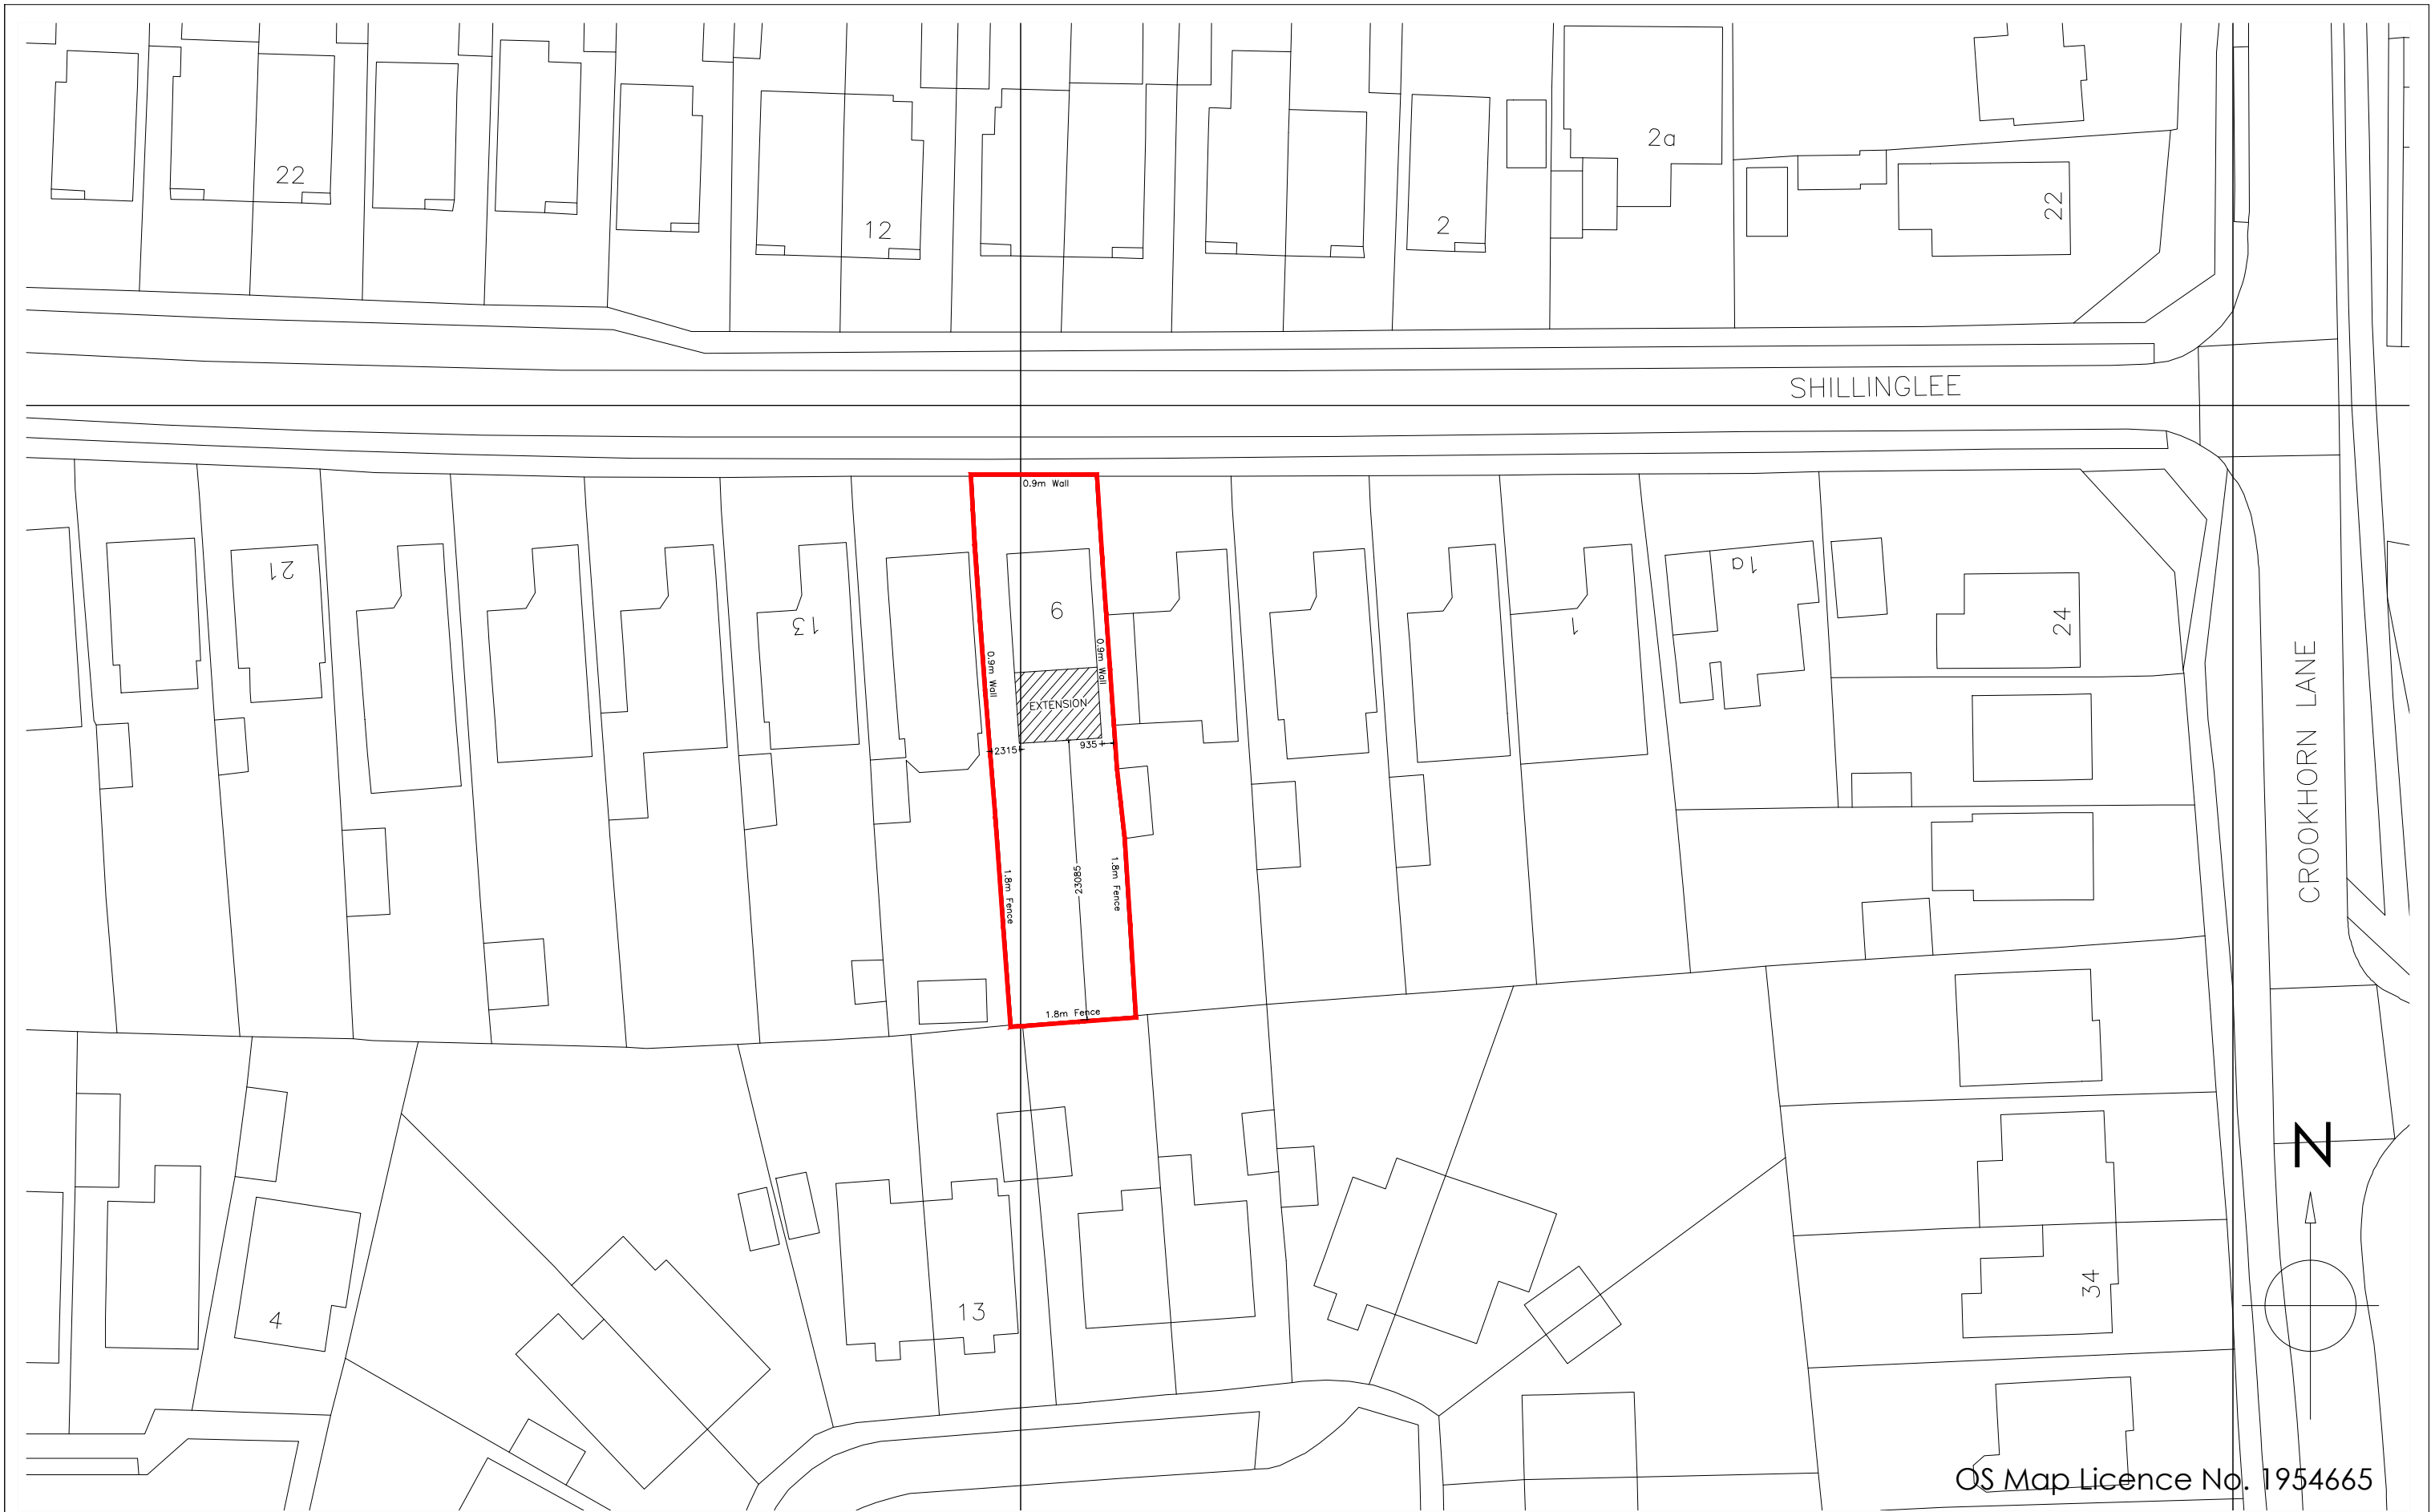

Copyright is reserved by GBS Designs and is issued on the condition that it is not copied or disclosed by or to any unauthorised persons without prior consent in writing from GBS Designs.

All dimensions to be checked on site

All structural elements to be specified by a suitably qualified structural engineer.

REV	DESCRIPTION	DRAWN	DATE
-	Initial design	GBS	12.01.18
A	Alternative scheme	GBS	14.02.18
B	Based upon Rev A with extension made deeper and windows added to sides	GBS	20.02.18
C	Extension altered to attractive one and a half storey design with layout based upon Rev B	GBS	20.02.18
D	Changes to exterior finishes and internal layout	GBS	22.02.18
E	Changes to exterior - ridge height lowered to reduce visual impact and mass with eaves heightened to maximise space on first floor	GBS	02.03.18

Scale Bar

0 5 10 15 20 25

Drawing Ref WHITE 11		Drawing Title 9 Shillinglee Purbrook Waterlooville Hampshire PO7 5RW
Scale at A1 N/A	Scale at A3 1:500	
Date 12 JAN 2018		Drawn by GBS

CAD - ARCHITECTURE - DESIGN

6 Shillinglee Waterlooville
Hampshire PO7 5RW

Tel 023 9225 8315
www.gbsimages.co.uk