
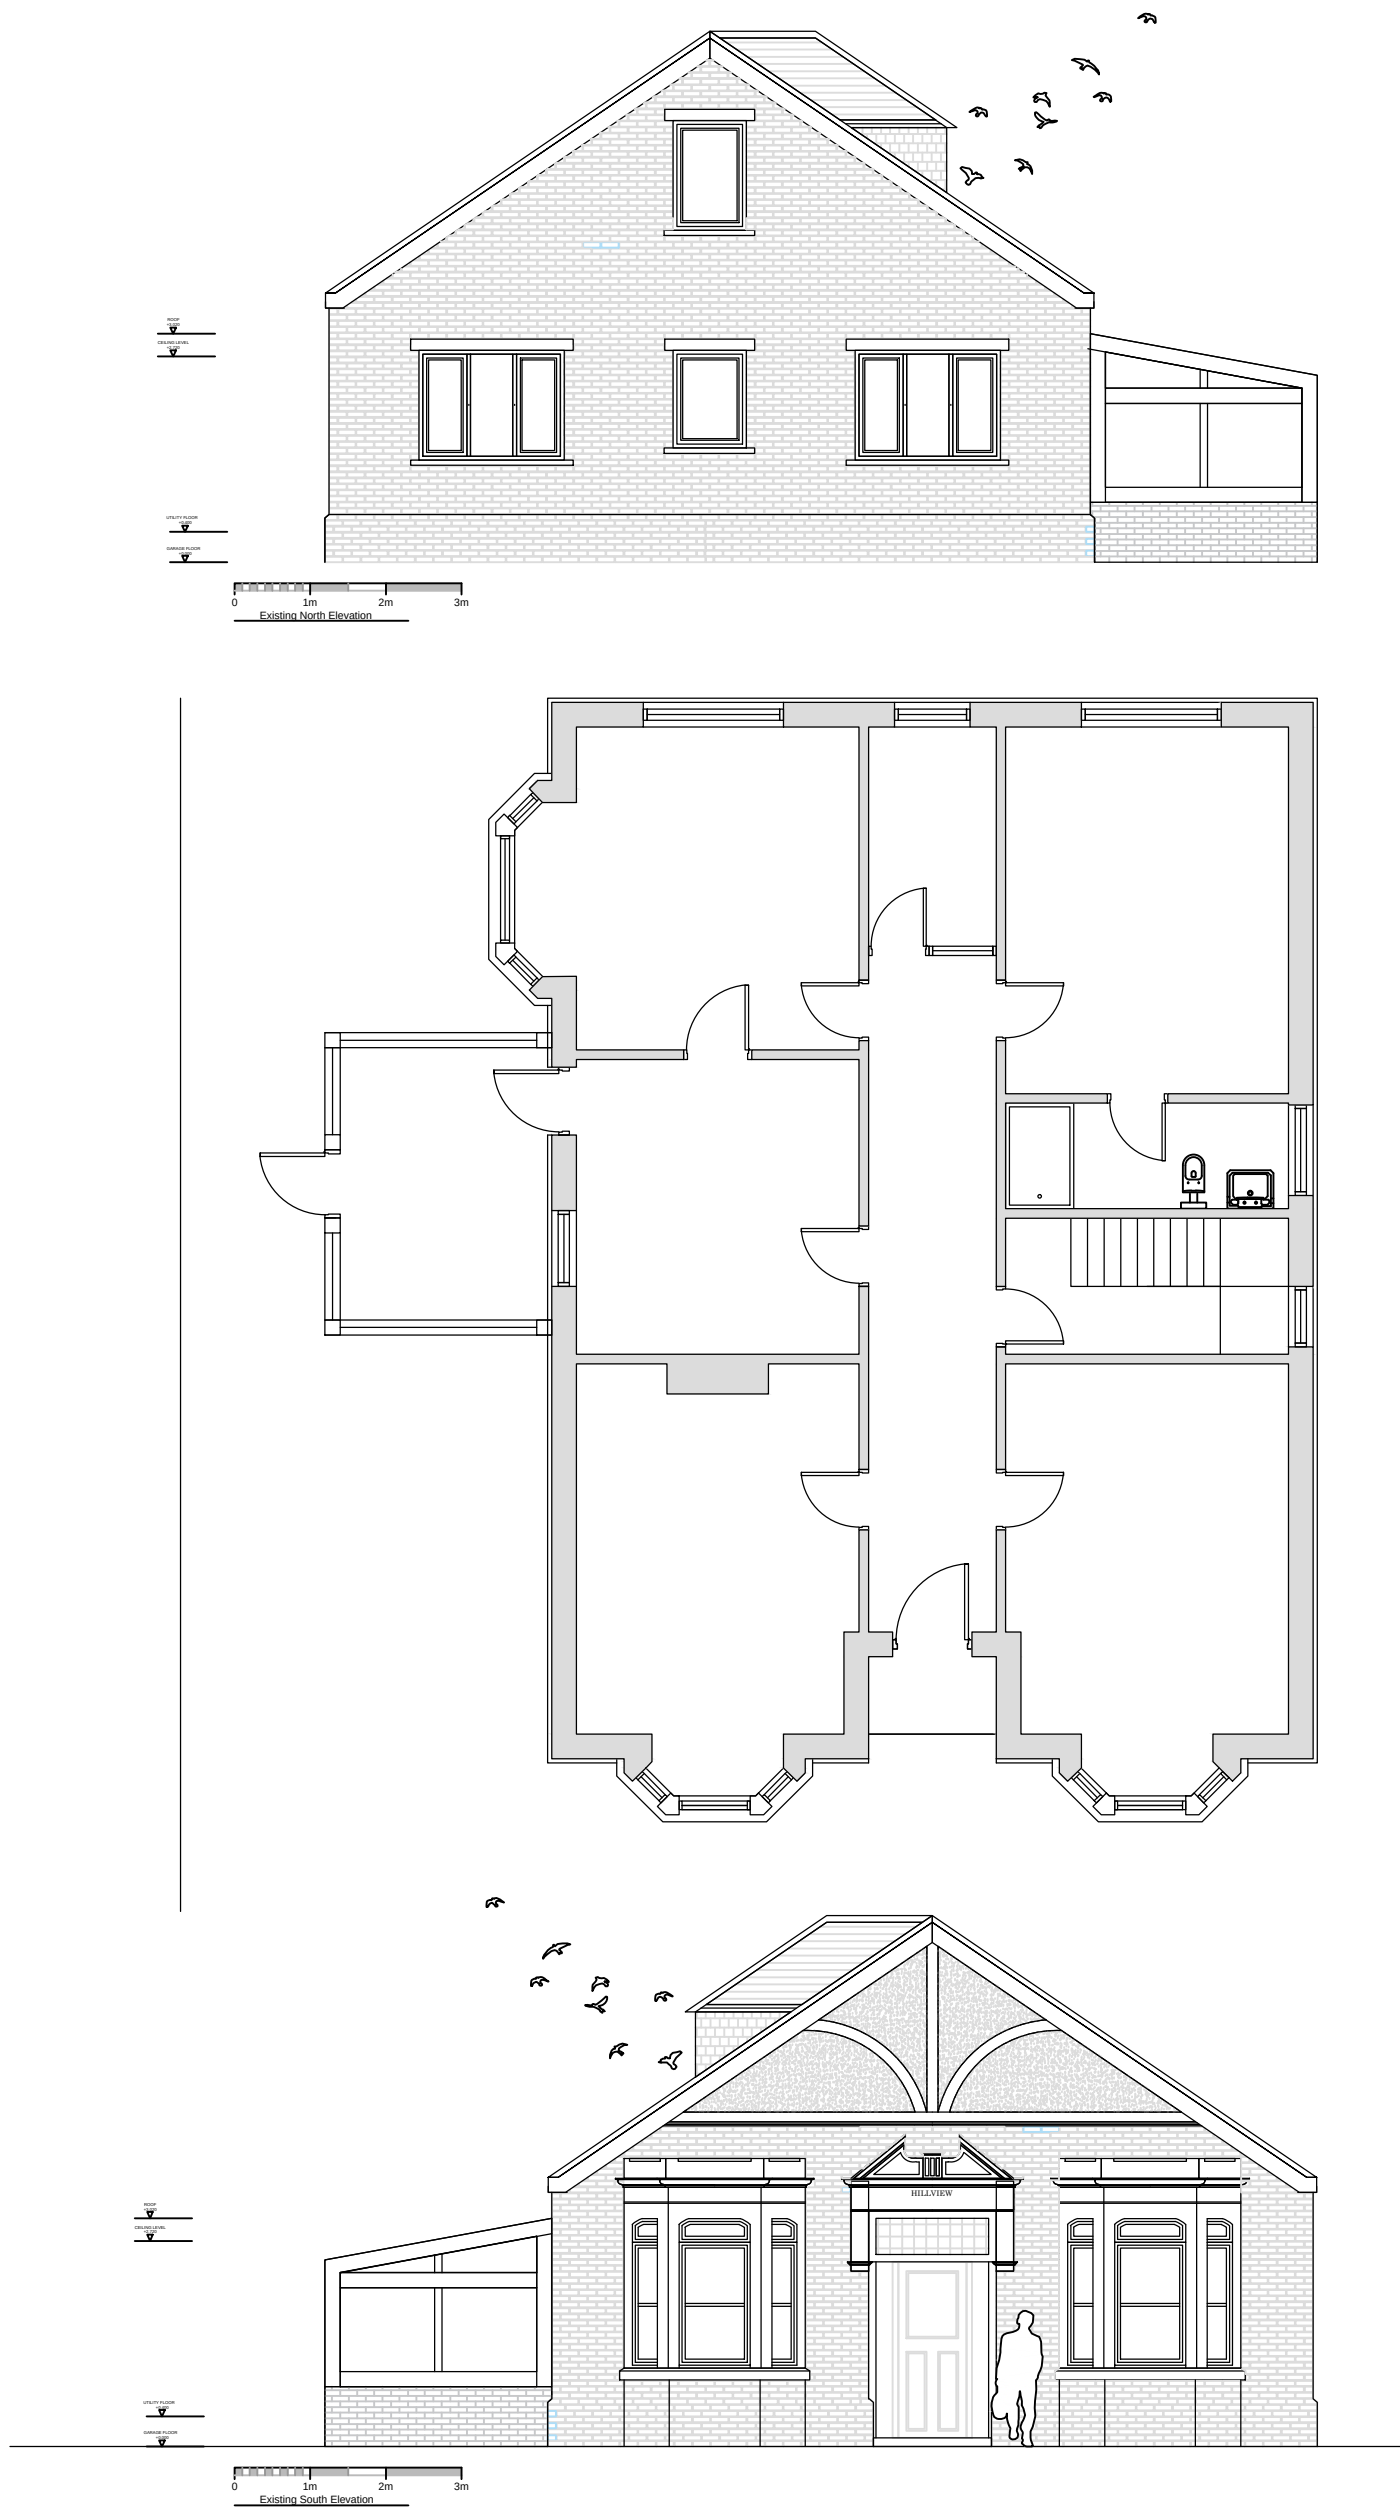
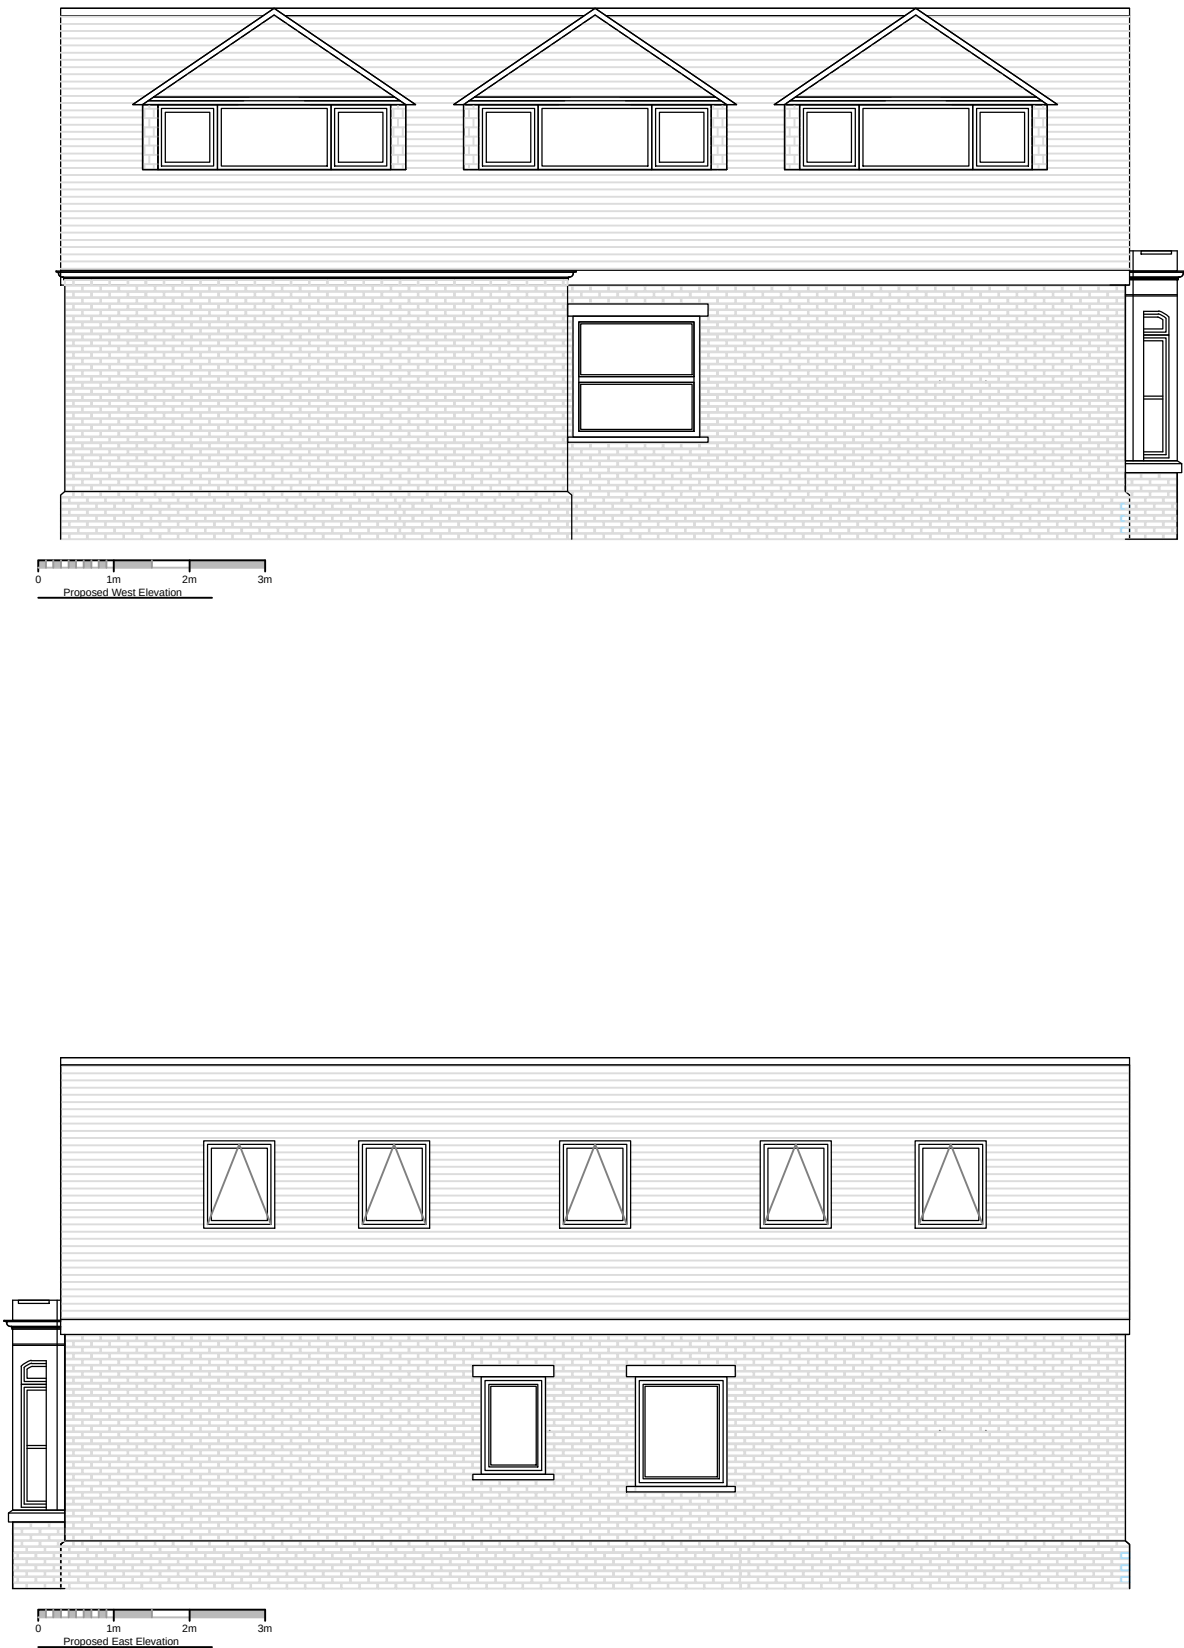


NOTE:
Do not scale this drawing (other than for the purposes of a planning application)
fingerprint studios to be notified of discrepancies in figure dimensions. Contractors
must check all dimensions from site. Notify C.A. of any discrepancies before
ordering materials. This drawing is copyright 2010.

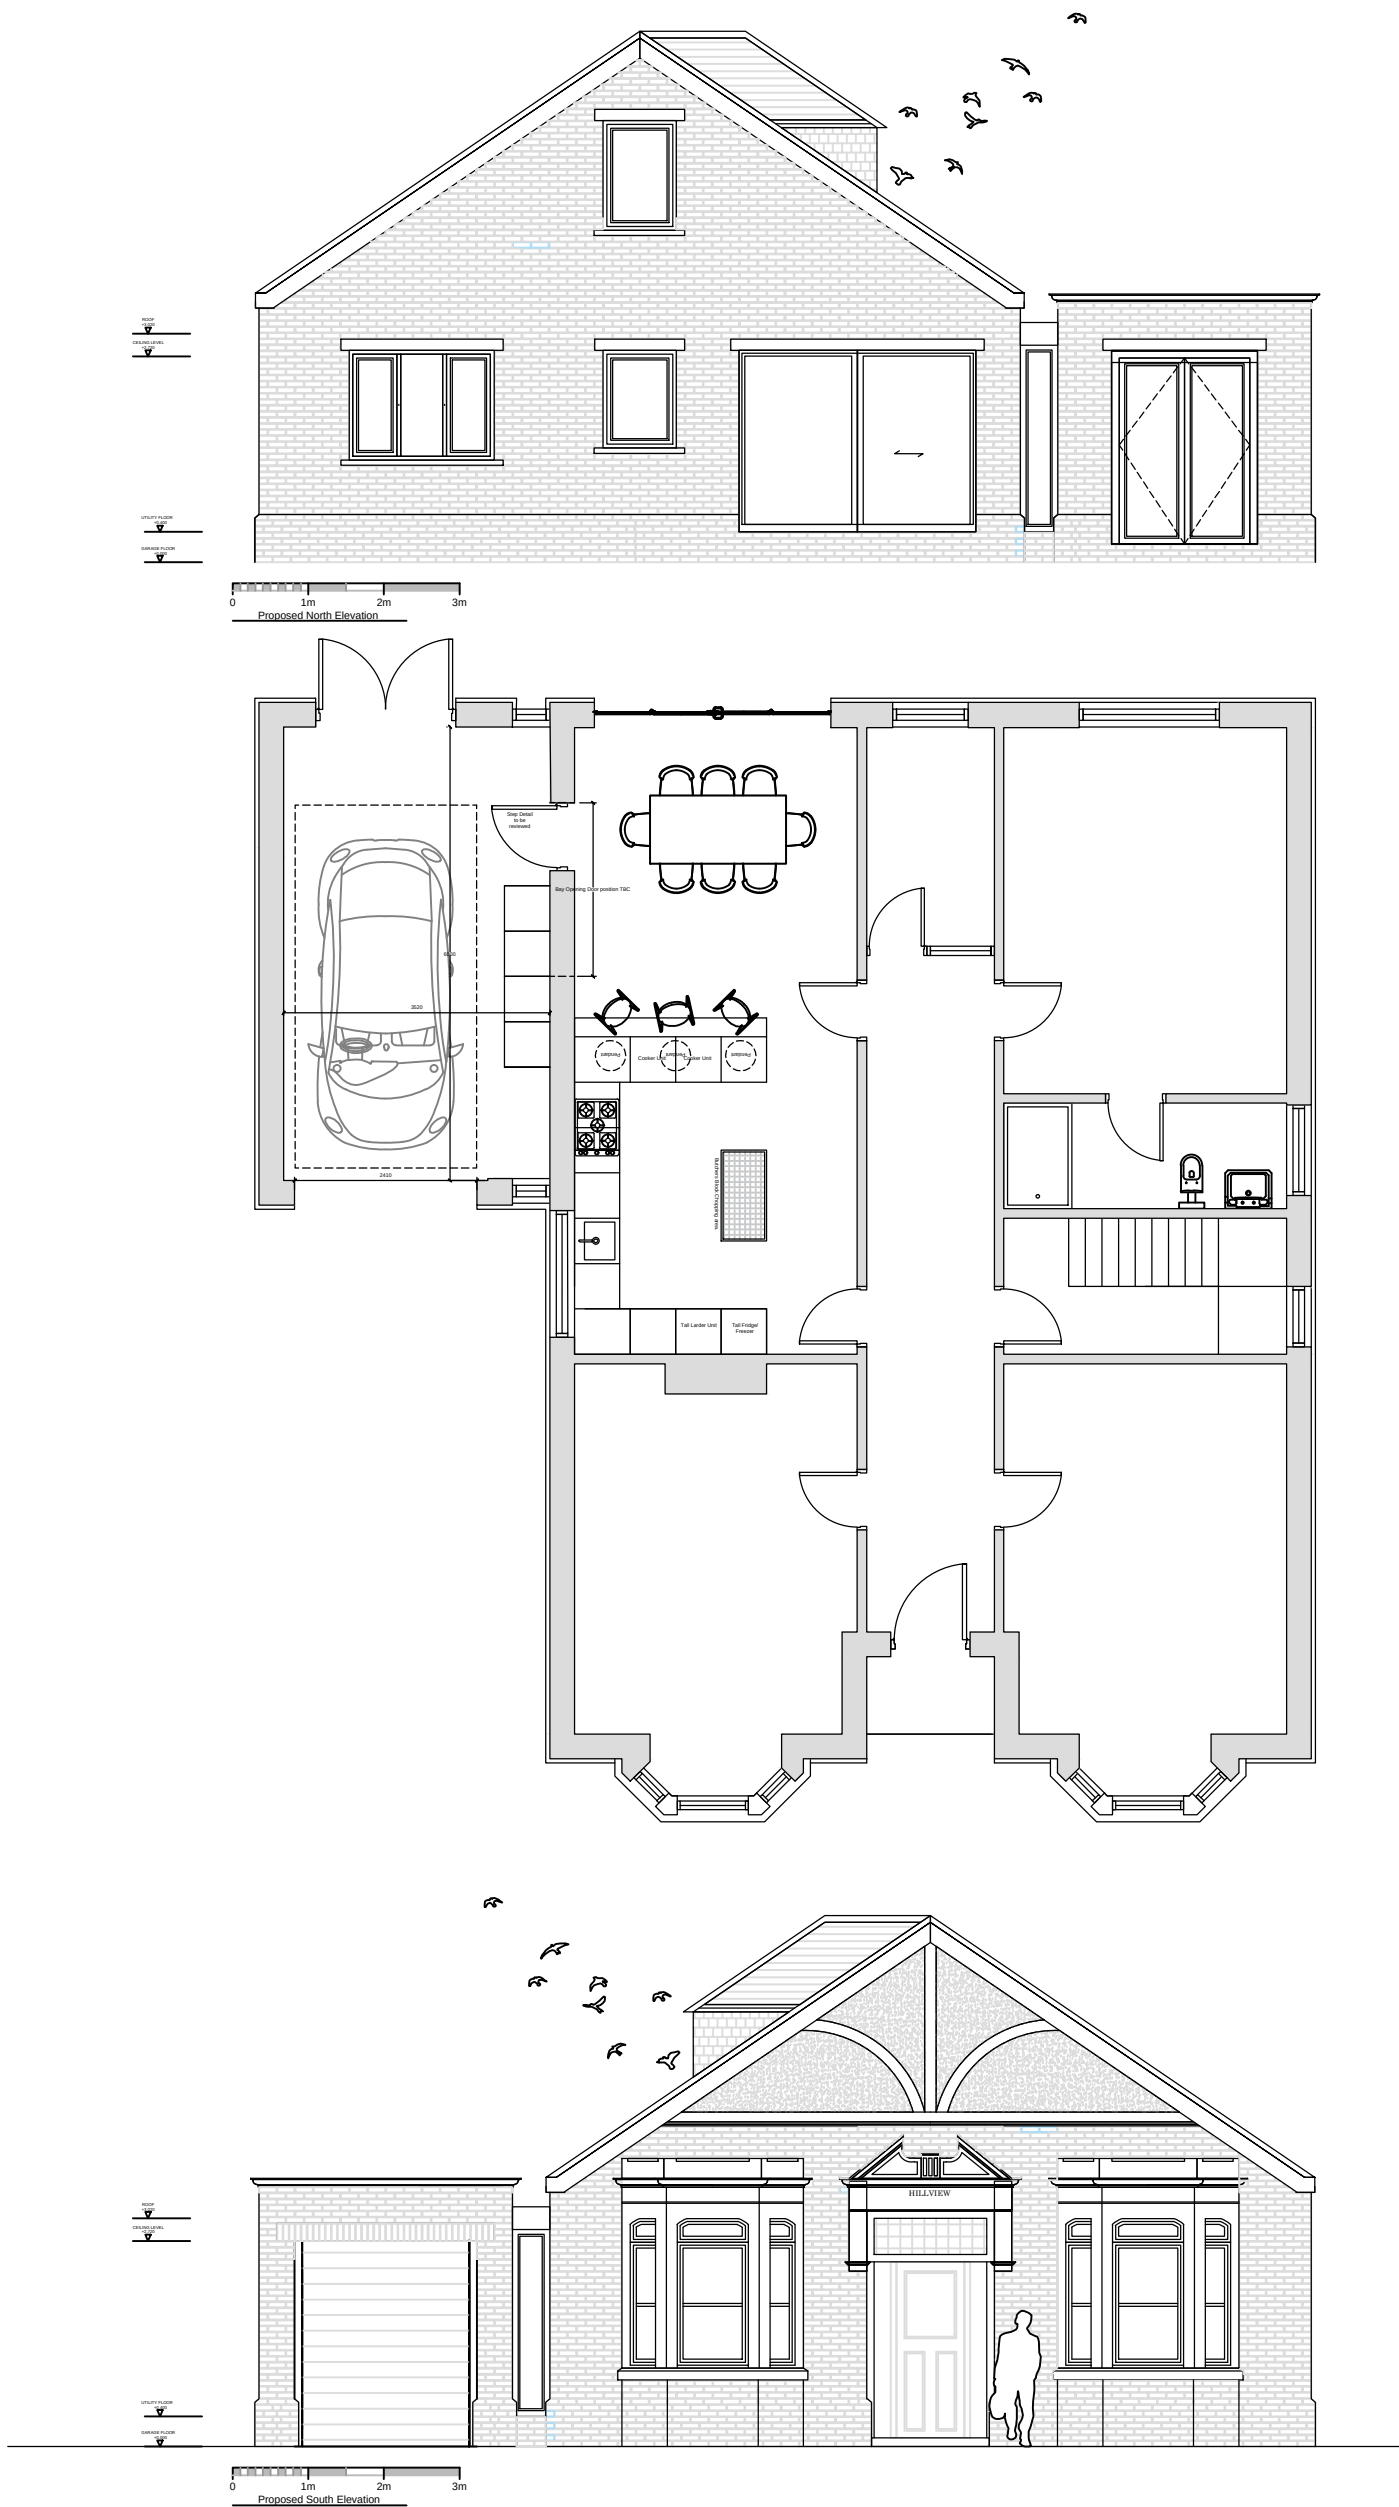

01	09-01-18	Initial Issue for Discussion	PB
Rev	Date	Revision Details (Amended By)	Approved By
Project			
121 Stakes Hill Road Purbrook.			
Drawing Title			
Existing and proposed with ordnance map.			
Date	09/01/2018	Scale @ A1	1 : 50 & 1:1250
 fingerprintstudios tel: 017 666 38 173 email: info@fingerprintstudios.co.uk address: 24 Magdalen Road, Cowham, Portsmouth, Hampshire, PO6 2DS, United Kingdom			
Drawn By	P.B.B	Checked By	Purpose of Issue Planning Permission
Drawing No		1037 - 100	01