


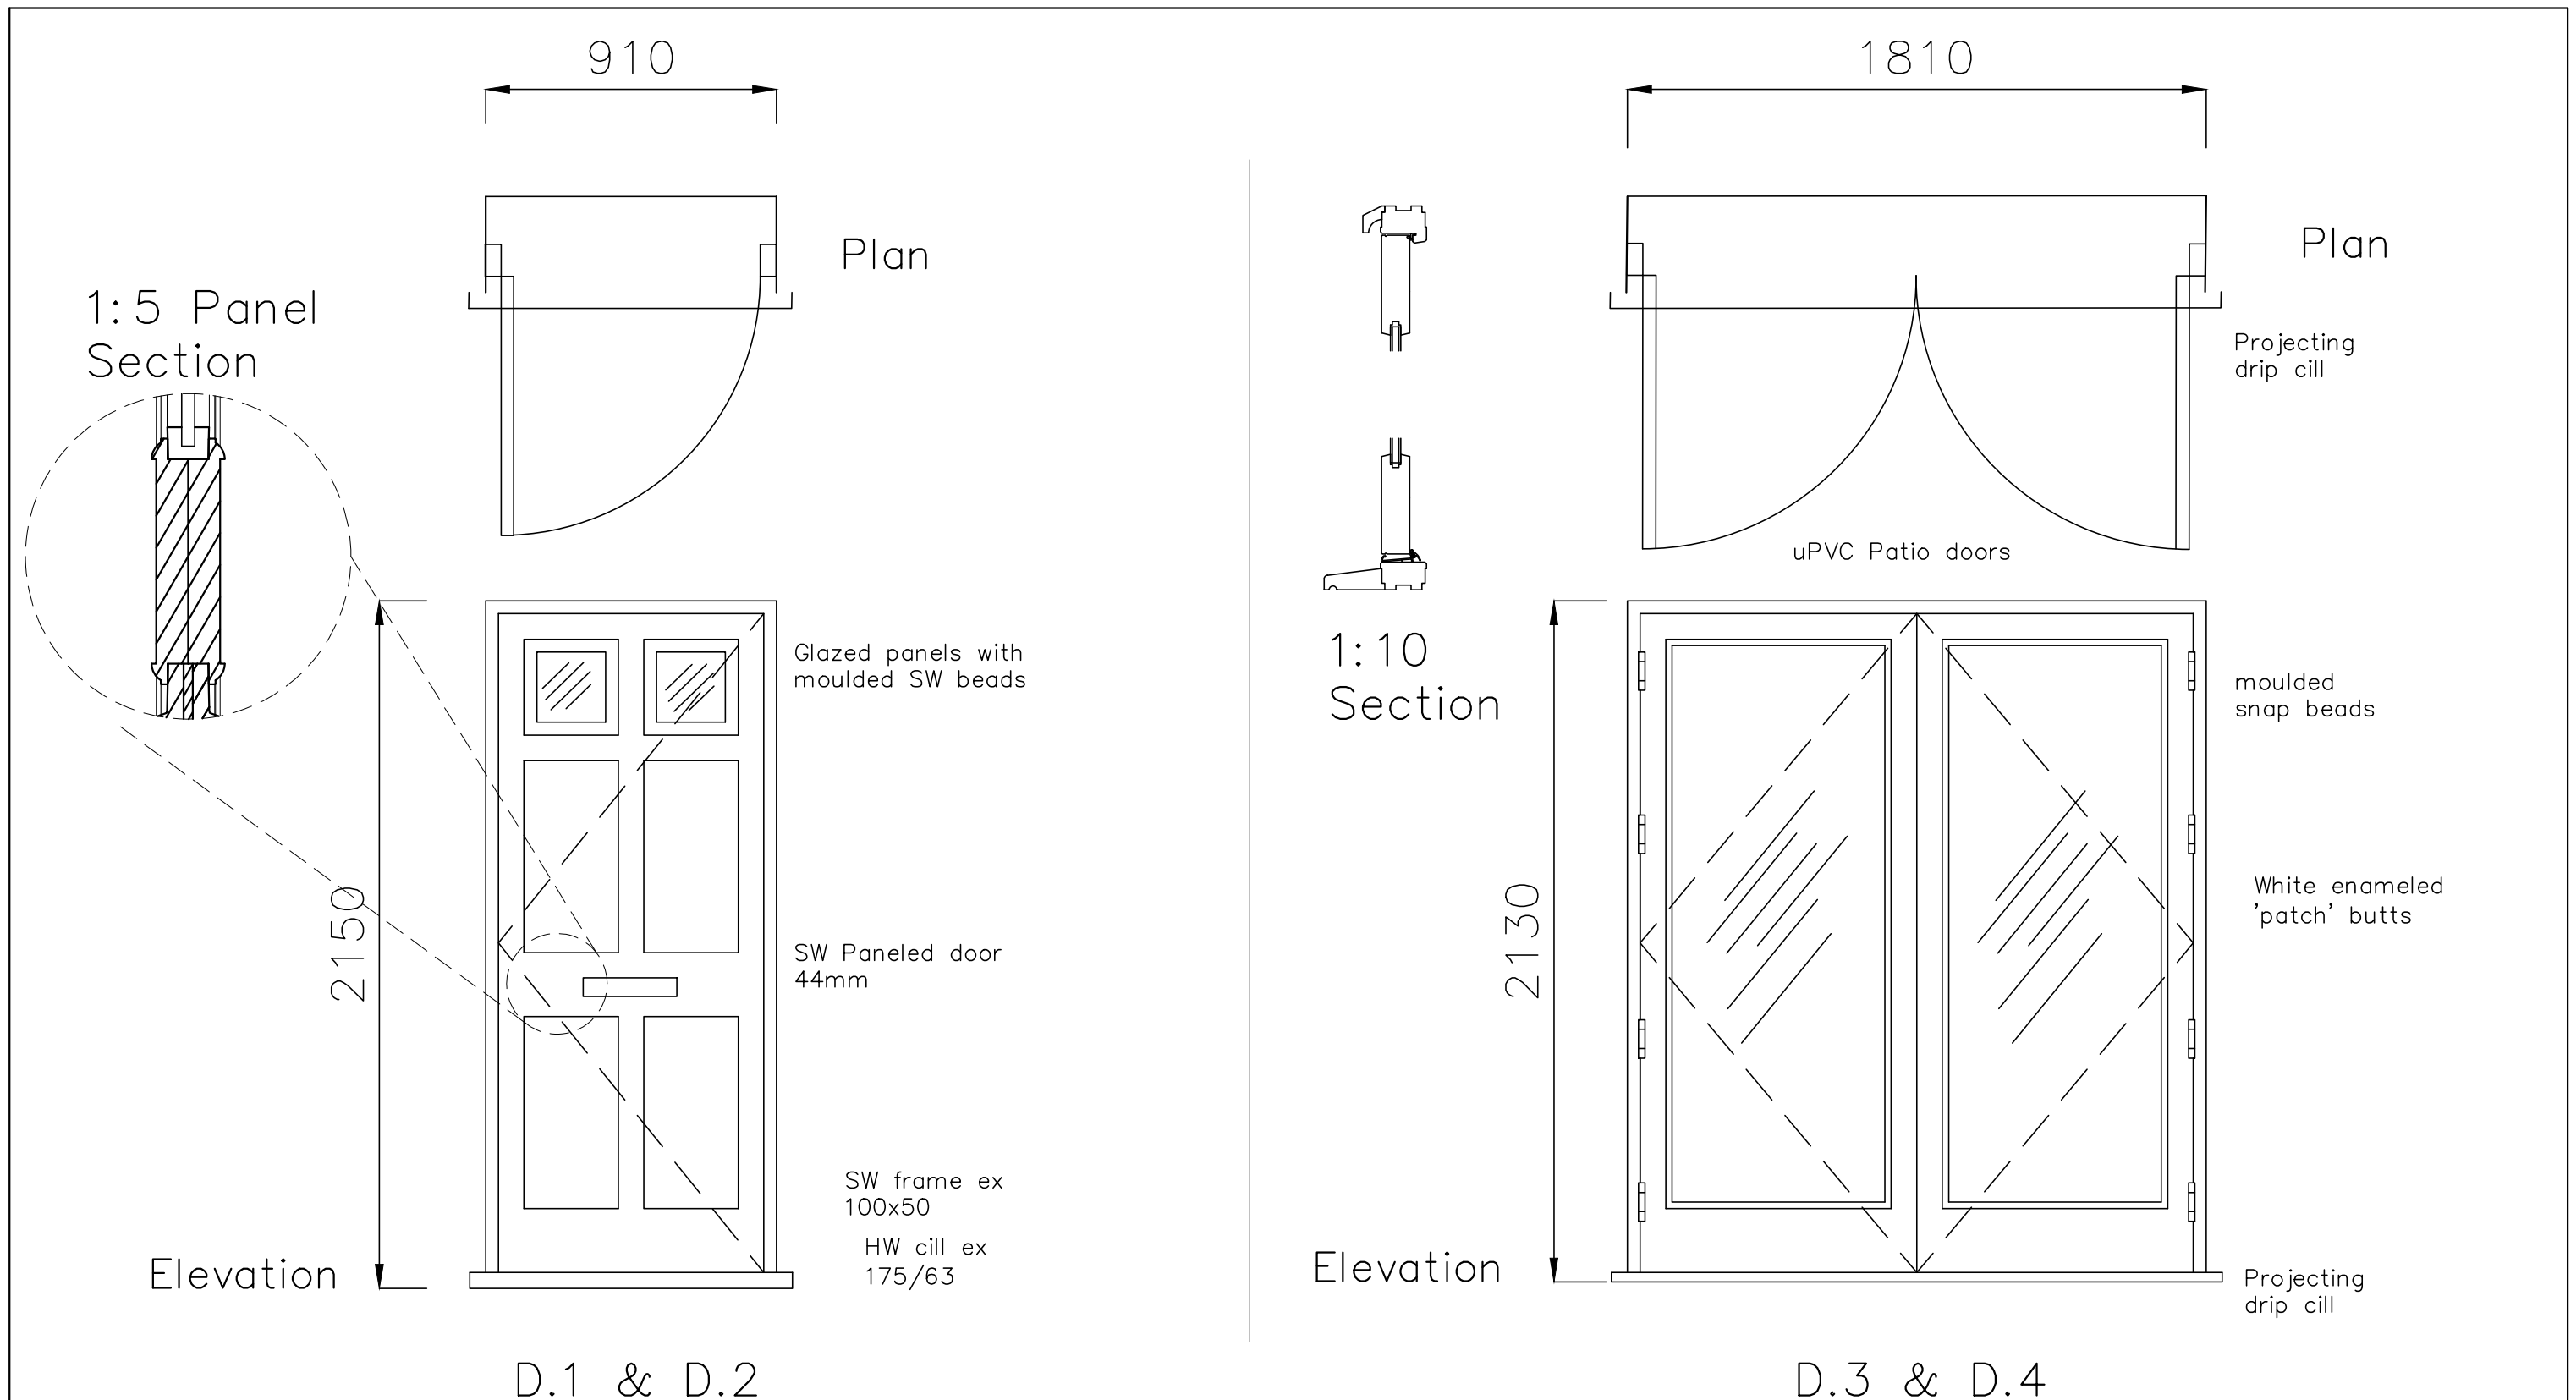

N.B. Details as approved as part of APP/16/01278

70-72 West Street, Havant, PO9 1LN	Door Details			CAD Critchley Architecture And Design Contact: 02392 474 919 info@caad.online The Old Brewery, 15E South Street, Havant, PO9 1BU		Scale A3 = 1:20 Drawn SAR Date 15/05/18	16103-662 ⁰
	Revisions	a) Note/Date/Initial b) c) d)					