


PROPOSED REAR ADDITION & ALTERATIONS
43, MEADWAY, WATERLOOVILLE, HANTS.
FOR MR & MRS K. BARRON.

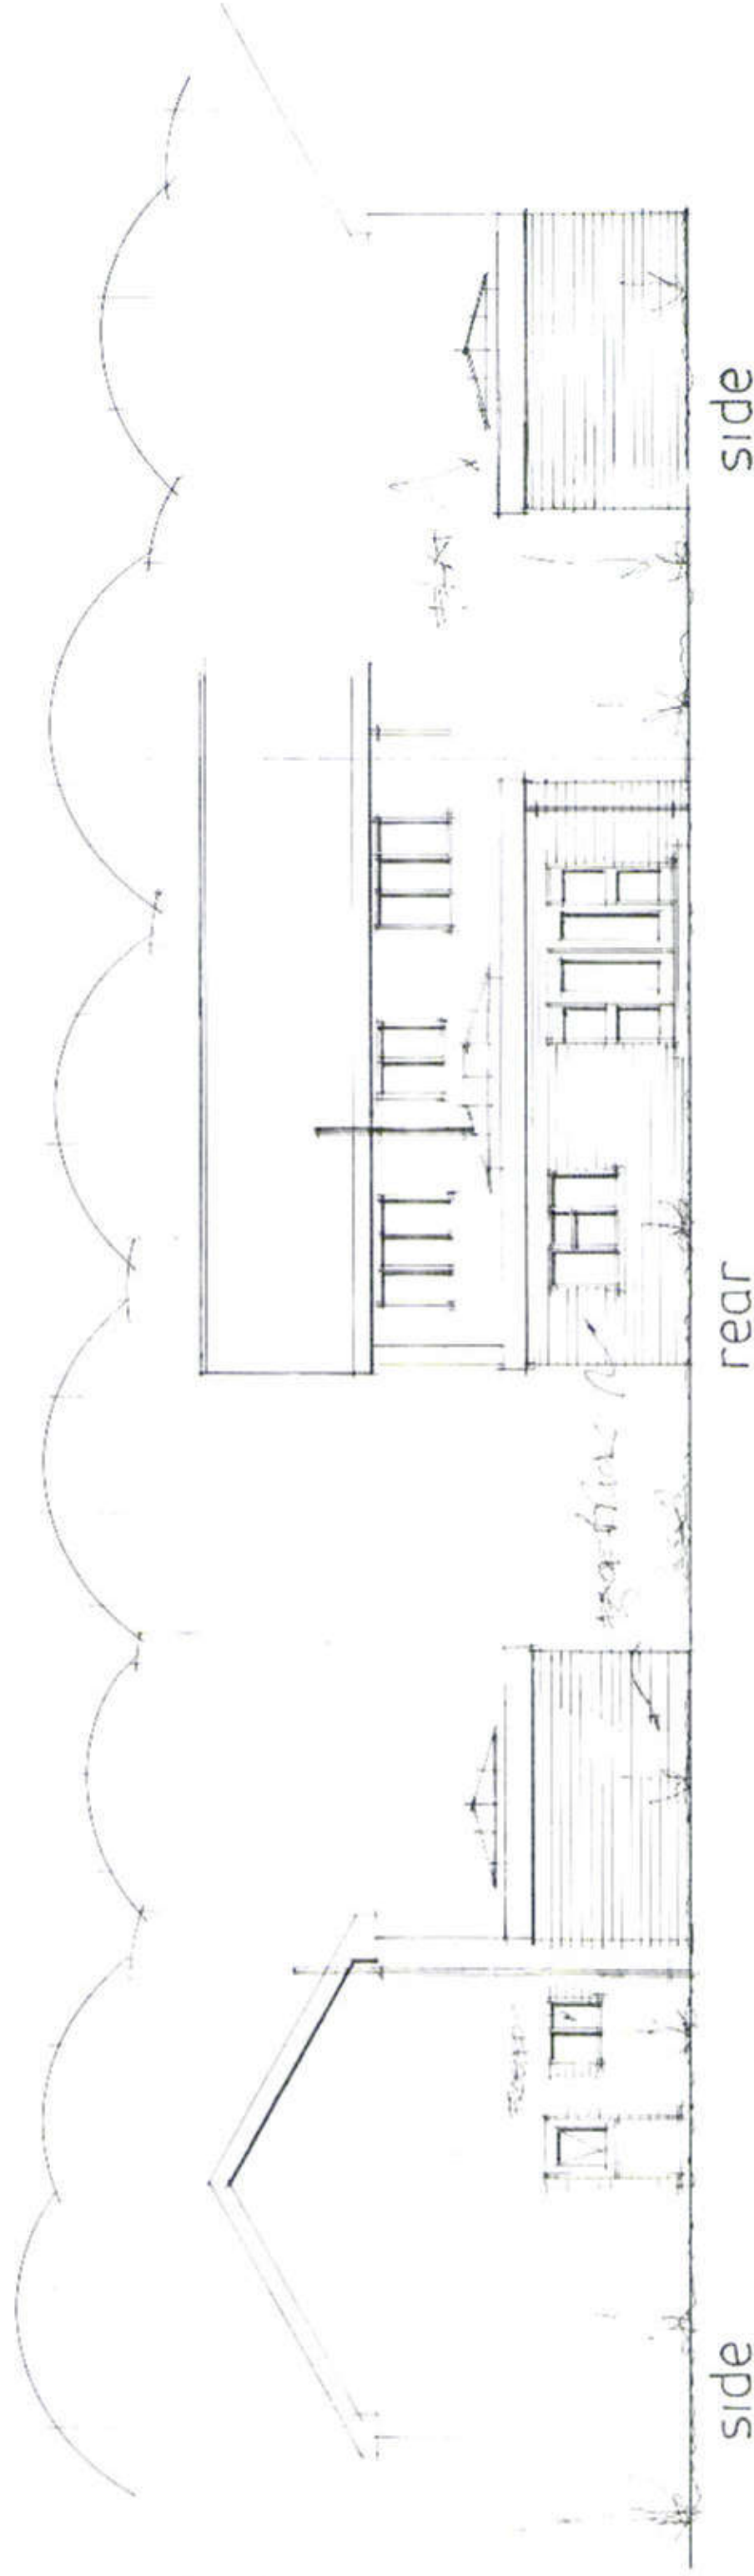

PLAN AMENDED FEB 2018

date oct 17
scale 1:100

PROPOSED ELEVATIONS

PETER J. WALKER
ISLAND DESIGN
182 SEAFRONT, HAYLING ISLAND, HANTS
PO11 9AN
TEL: 02392467571