

This drawing is the copyright of HJCONCEPTS LTD and may not be copied, altered or reproduced in any way without their written authority. © H J Concepts Limited 2017






Do not scale this drawing. Use written dimensions only. All dimensions shall be checked on site prior to commencement of work.

IF IN DOUBT ASK

DO NOT SCALE This note may be omitted for **PLANNING PURPOSES ONLY**. Original documents only may be relied upon. Inaccuracies may occur due to printing, scanning and other forms of copying.

This drawing has been produced for **Driftstone Homes Ltd** for the works at **Units 51-57 Frogmore Lane Watercroule PO8 9QN** and is submitted as part of a Planning Application and is not intended for use by any other person or for any other purpose.

— 63.650 — Existing Ground levels
— 63.650 — Finished Ground
▲ FGL 63.650

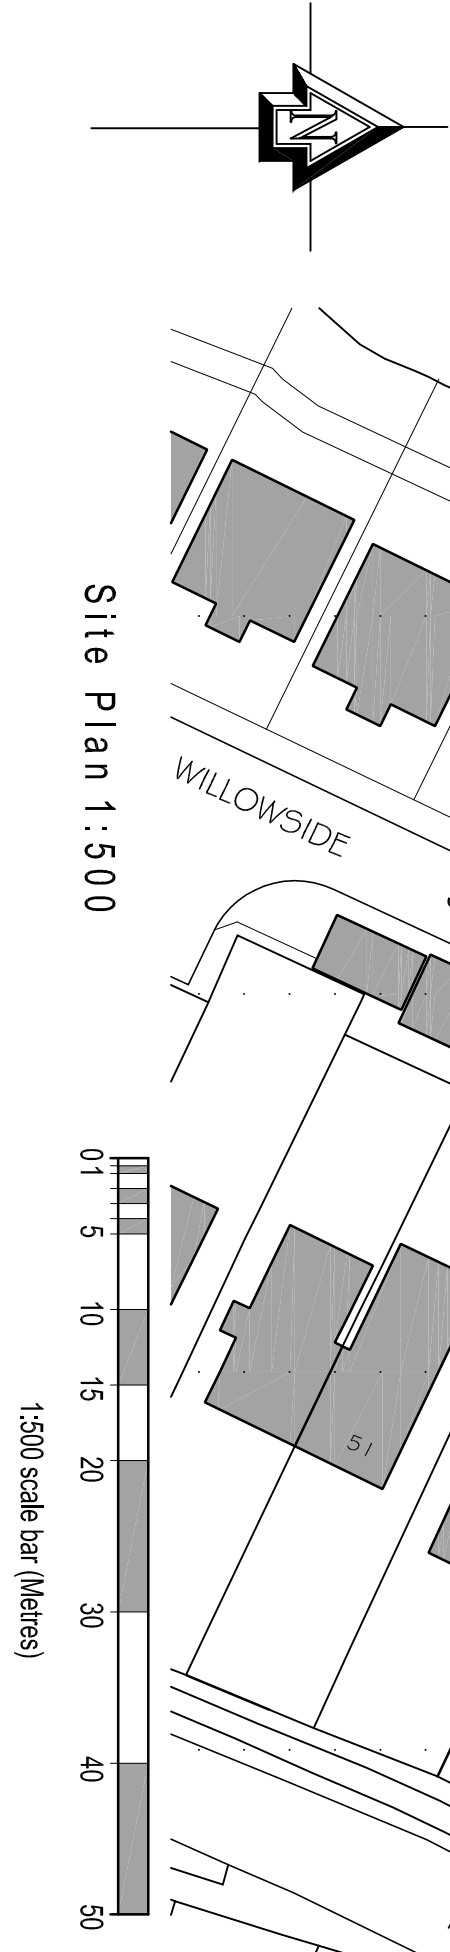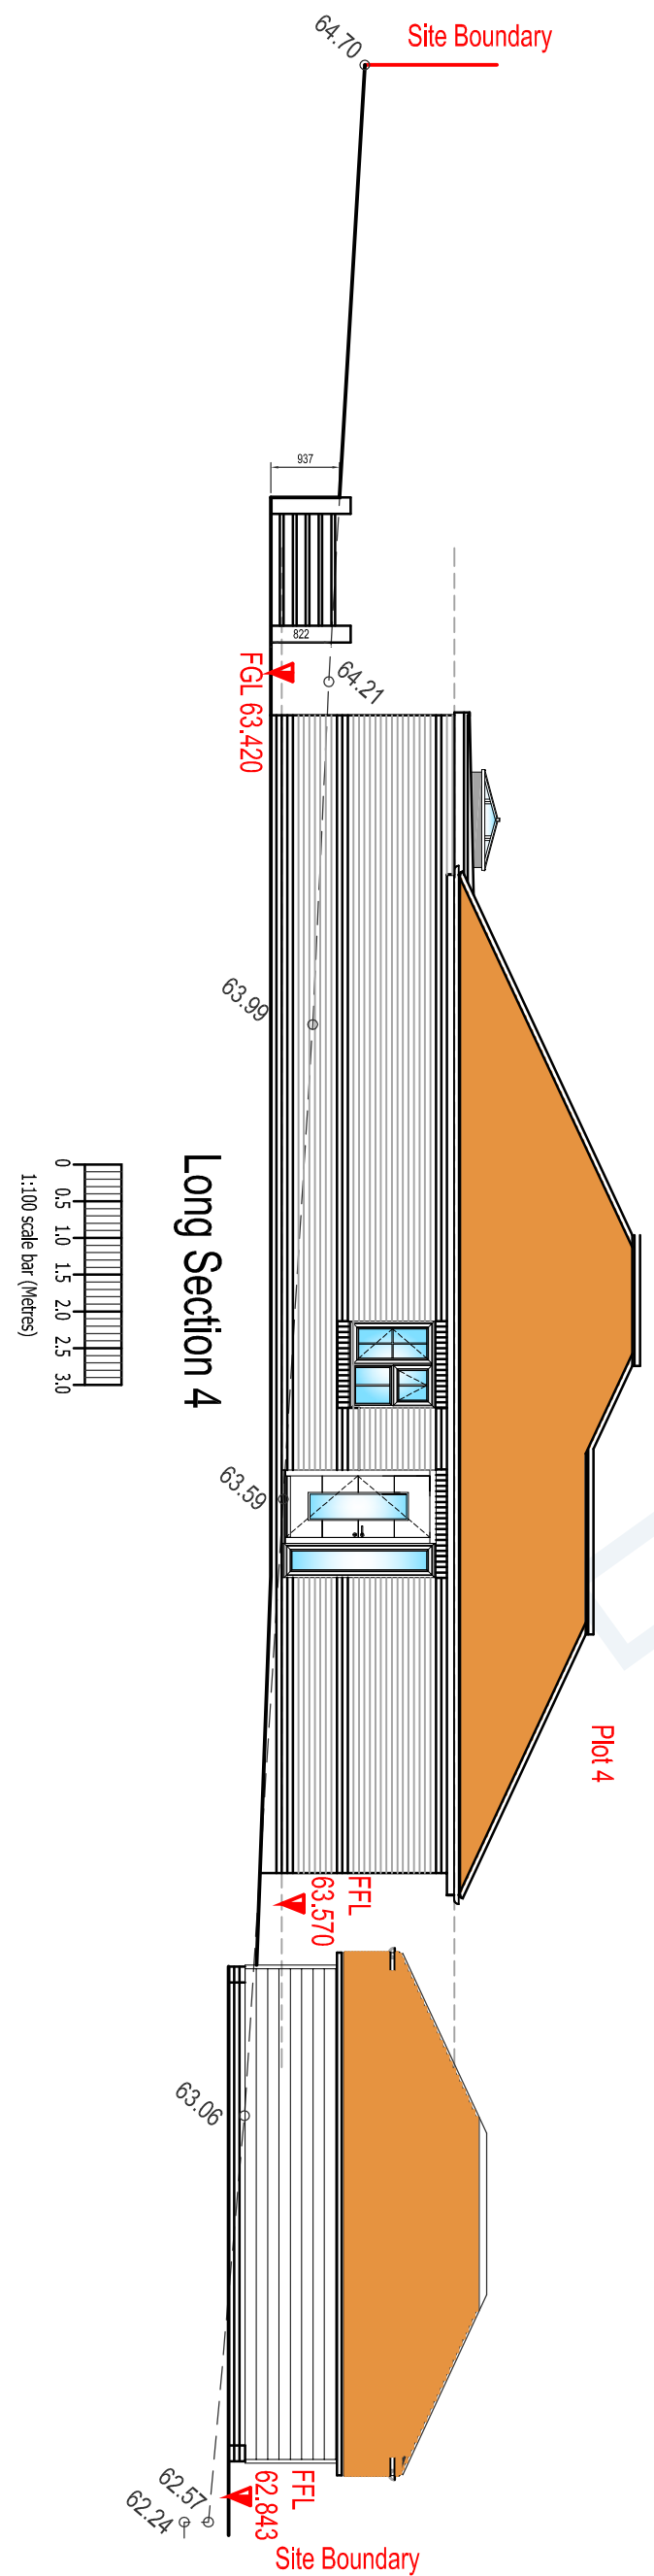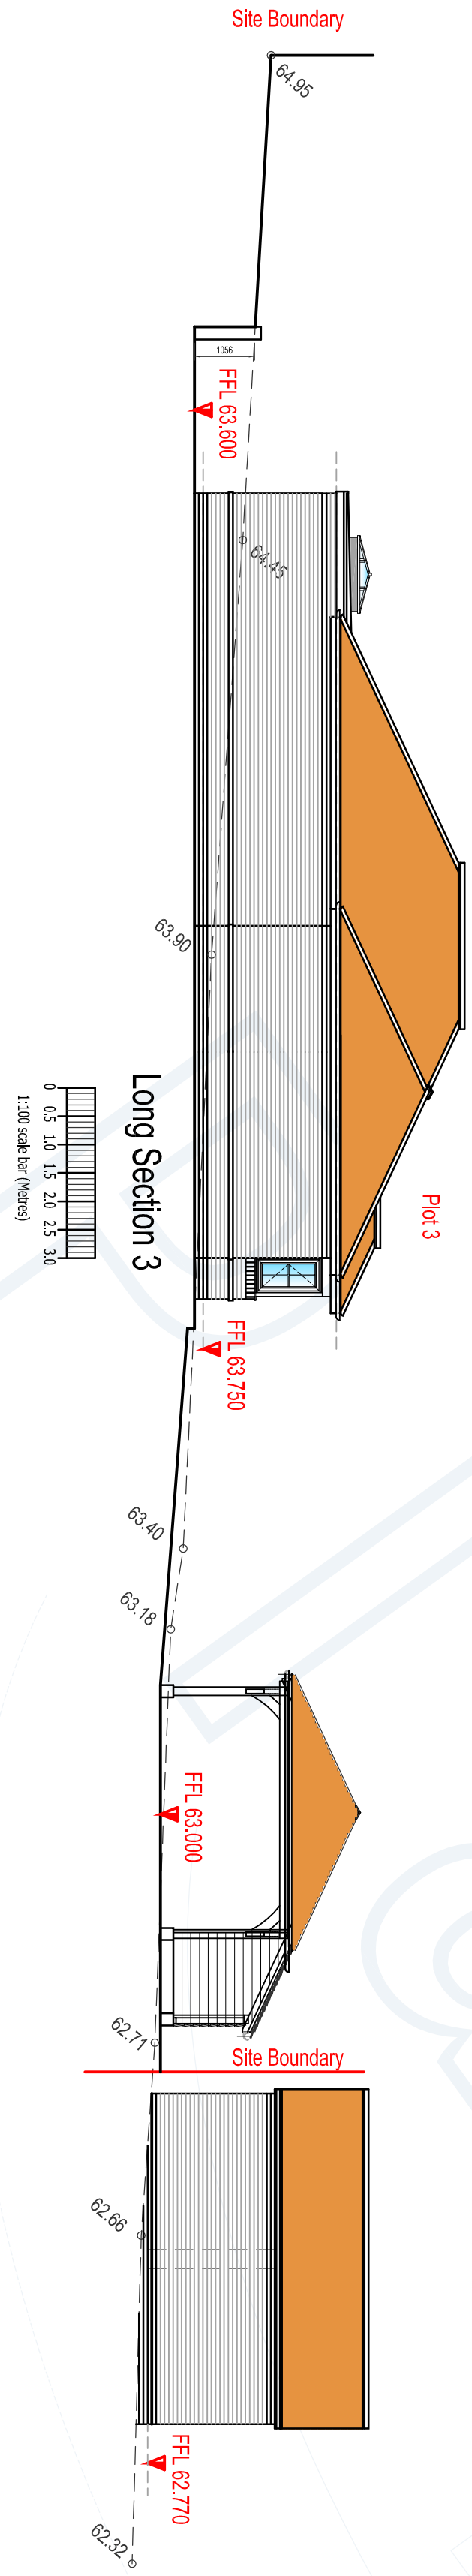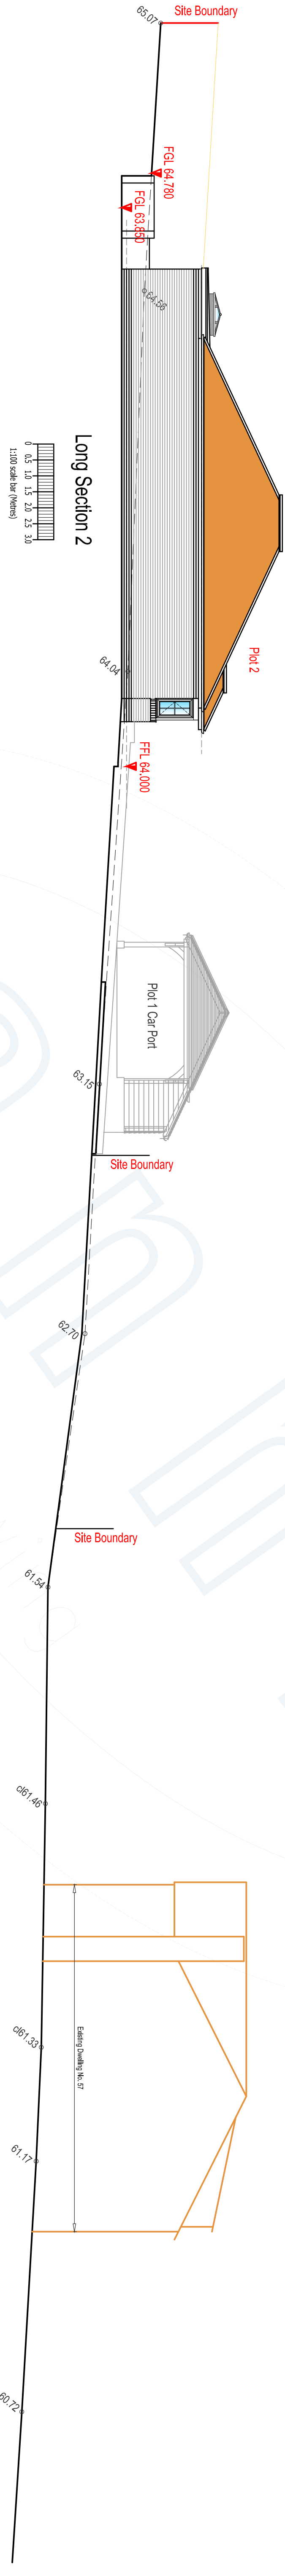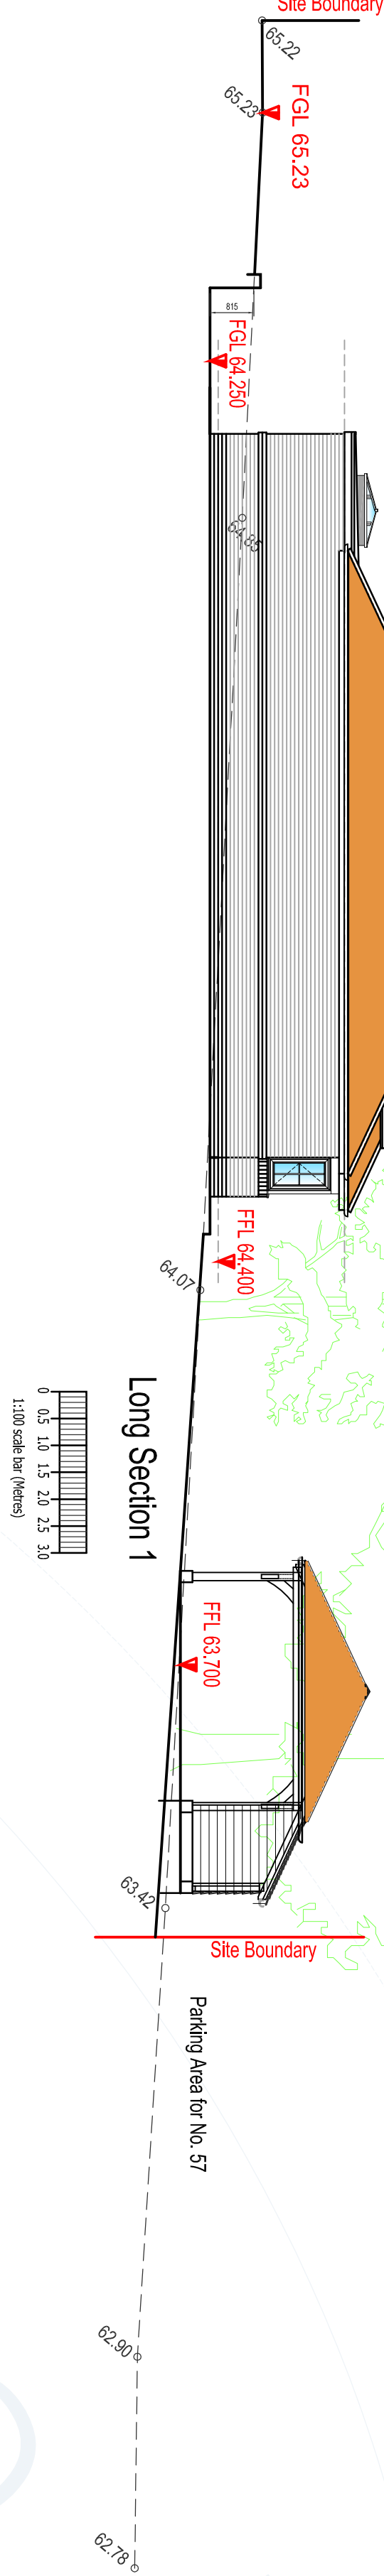

REV	DATE	DESCRIPTION	BY
16 Nov 17		Issued in Support of Planning Application	

HJCONCEPTS LTD
Suite 100, Fareham Reach
166 Fareham Road, Gosport,
Hampshire, PO13 0FW
Telephone: 01329 286854, Email: office@hjonceptsltd.co.uk

Driftstone Homes Ltd
51-57 Frogmore Lane
Watercroule PO8 9QN

Sectional Elevations 1-4

DATE	SCALE
Oct 2017	1:100

17-1208 — PL 08