


Conversion of Garage/Car Port to Granny Annex

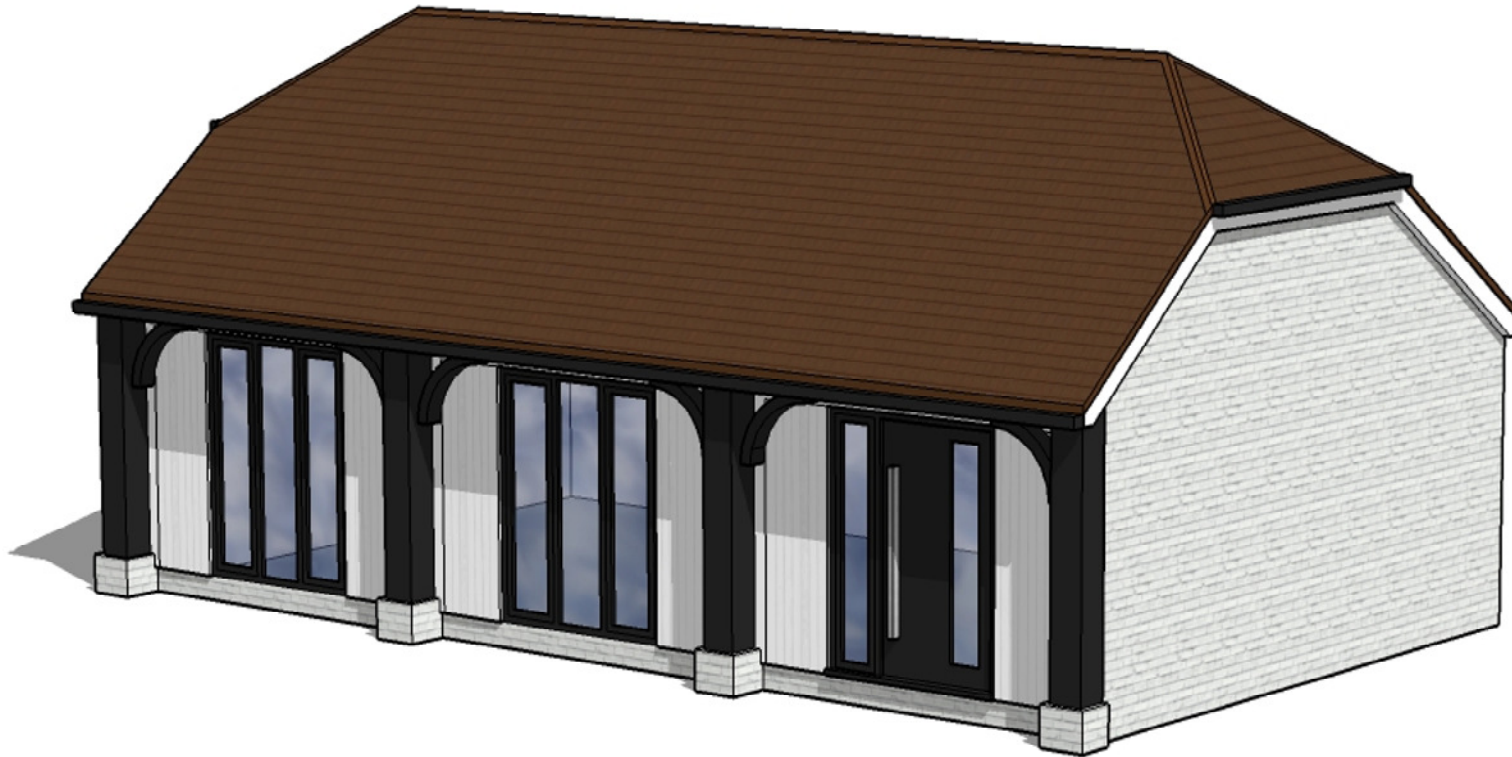

tomesarchitects
architecture + project management