

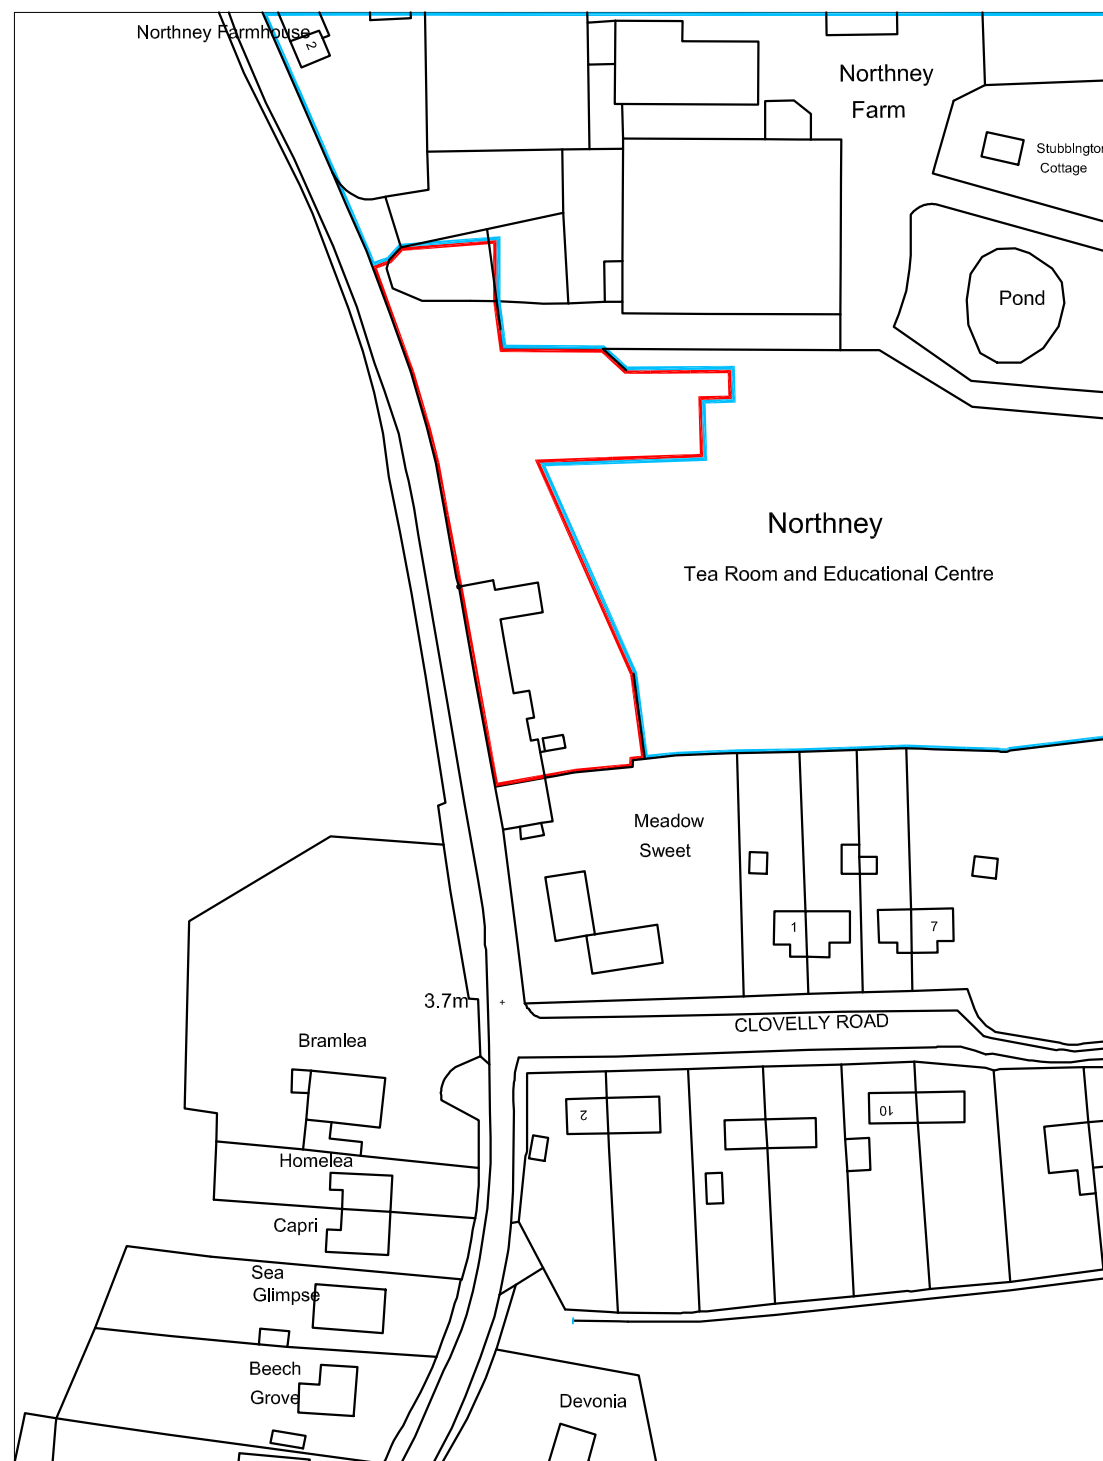


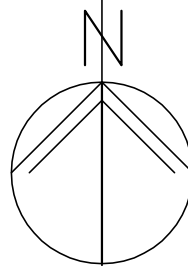

LOCATION PLAN 1:1250

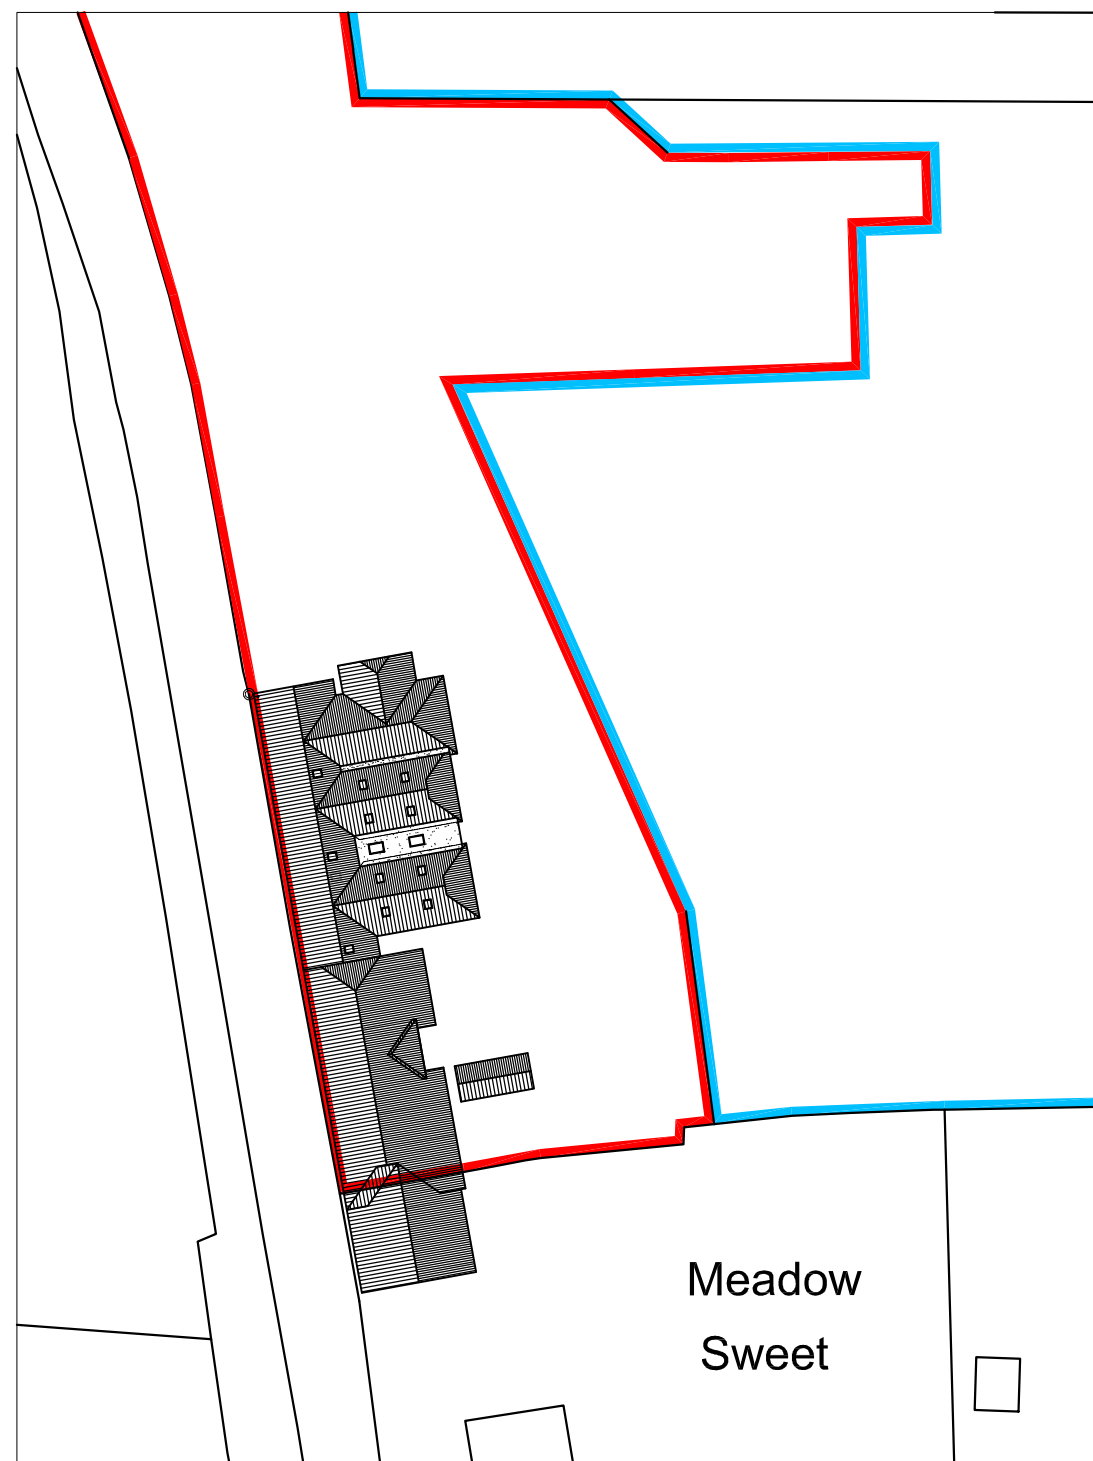


BLOCK PLAN 1:500

SITE PLANS

Northney Farm
Tea Rooms,
St Peter's Rd,
Hayling, PO11 0RX

Revisions
A. Revised plan. 14/02/18
B.
C.
D.

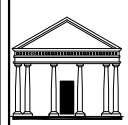**Martin Critchley**
CHARTERED ARCHITECT
The Old Brewery,
15E South Street, Havant,
Hampshire, PO9 1BU
023 92 474 919
critchleyarchitect@hotmail.com

Scale A3 = AS SHOWN
Date 20/07/17
Drawn OS

17077-101^A

© Crown Copyright
All rights reserved.
Reproduced by Permission.
Licence No. 100046837