




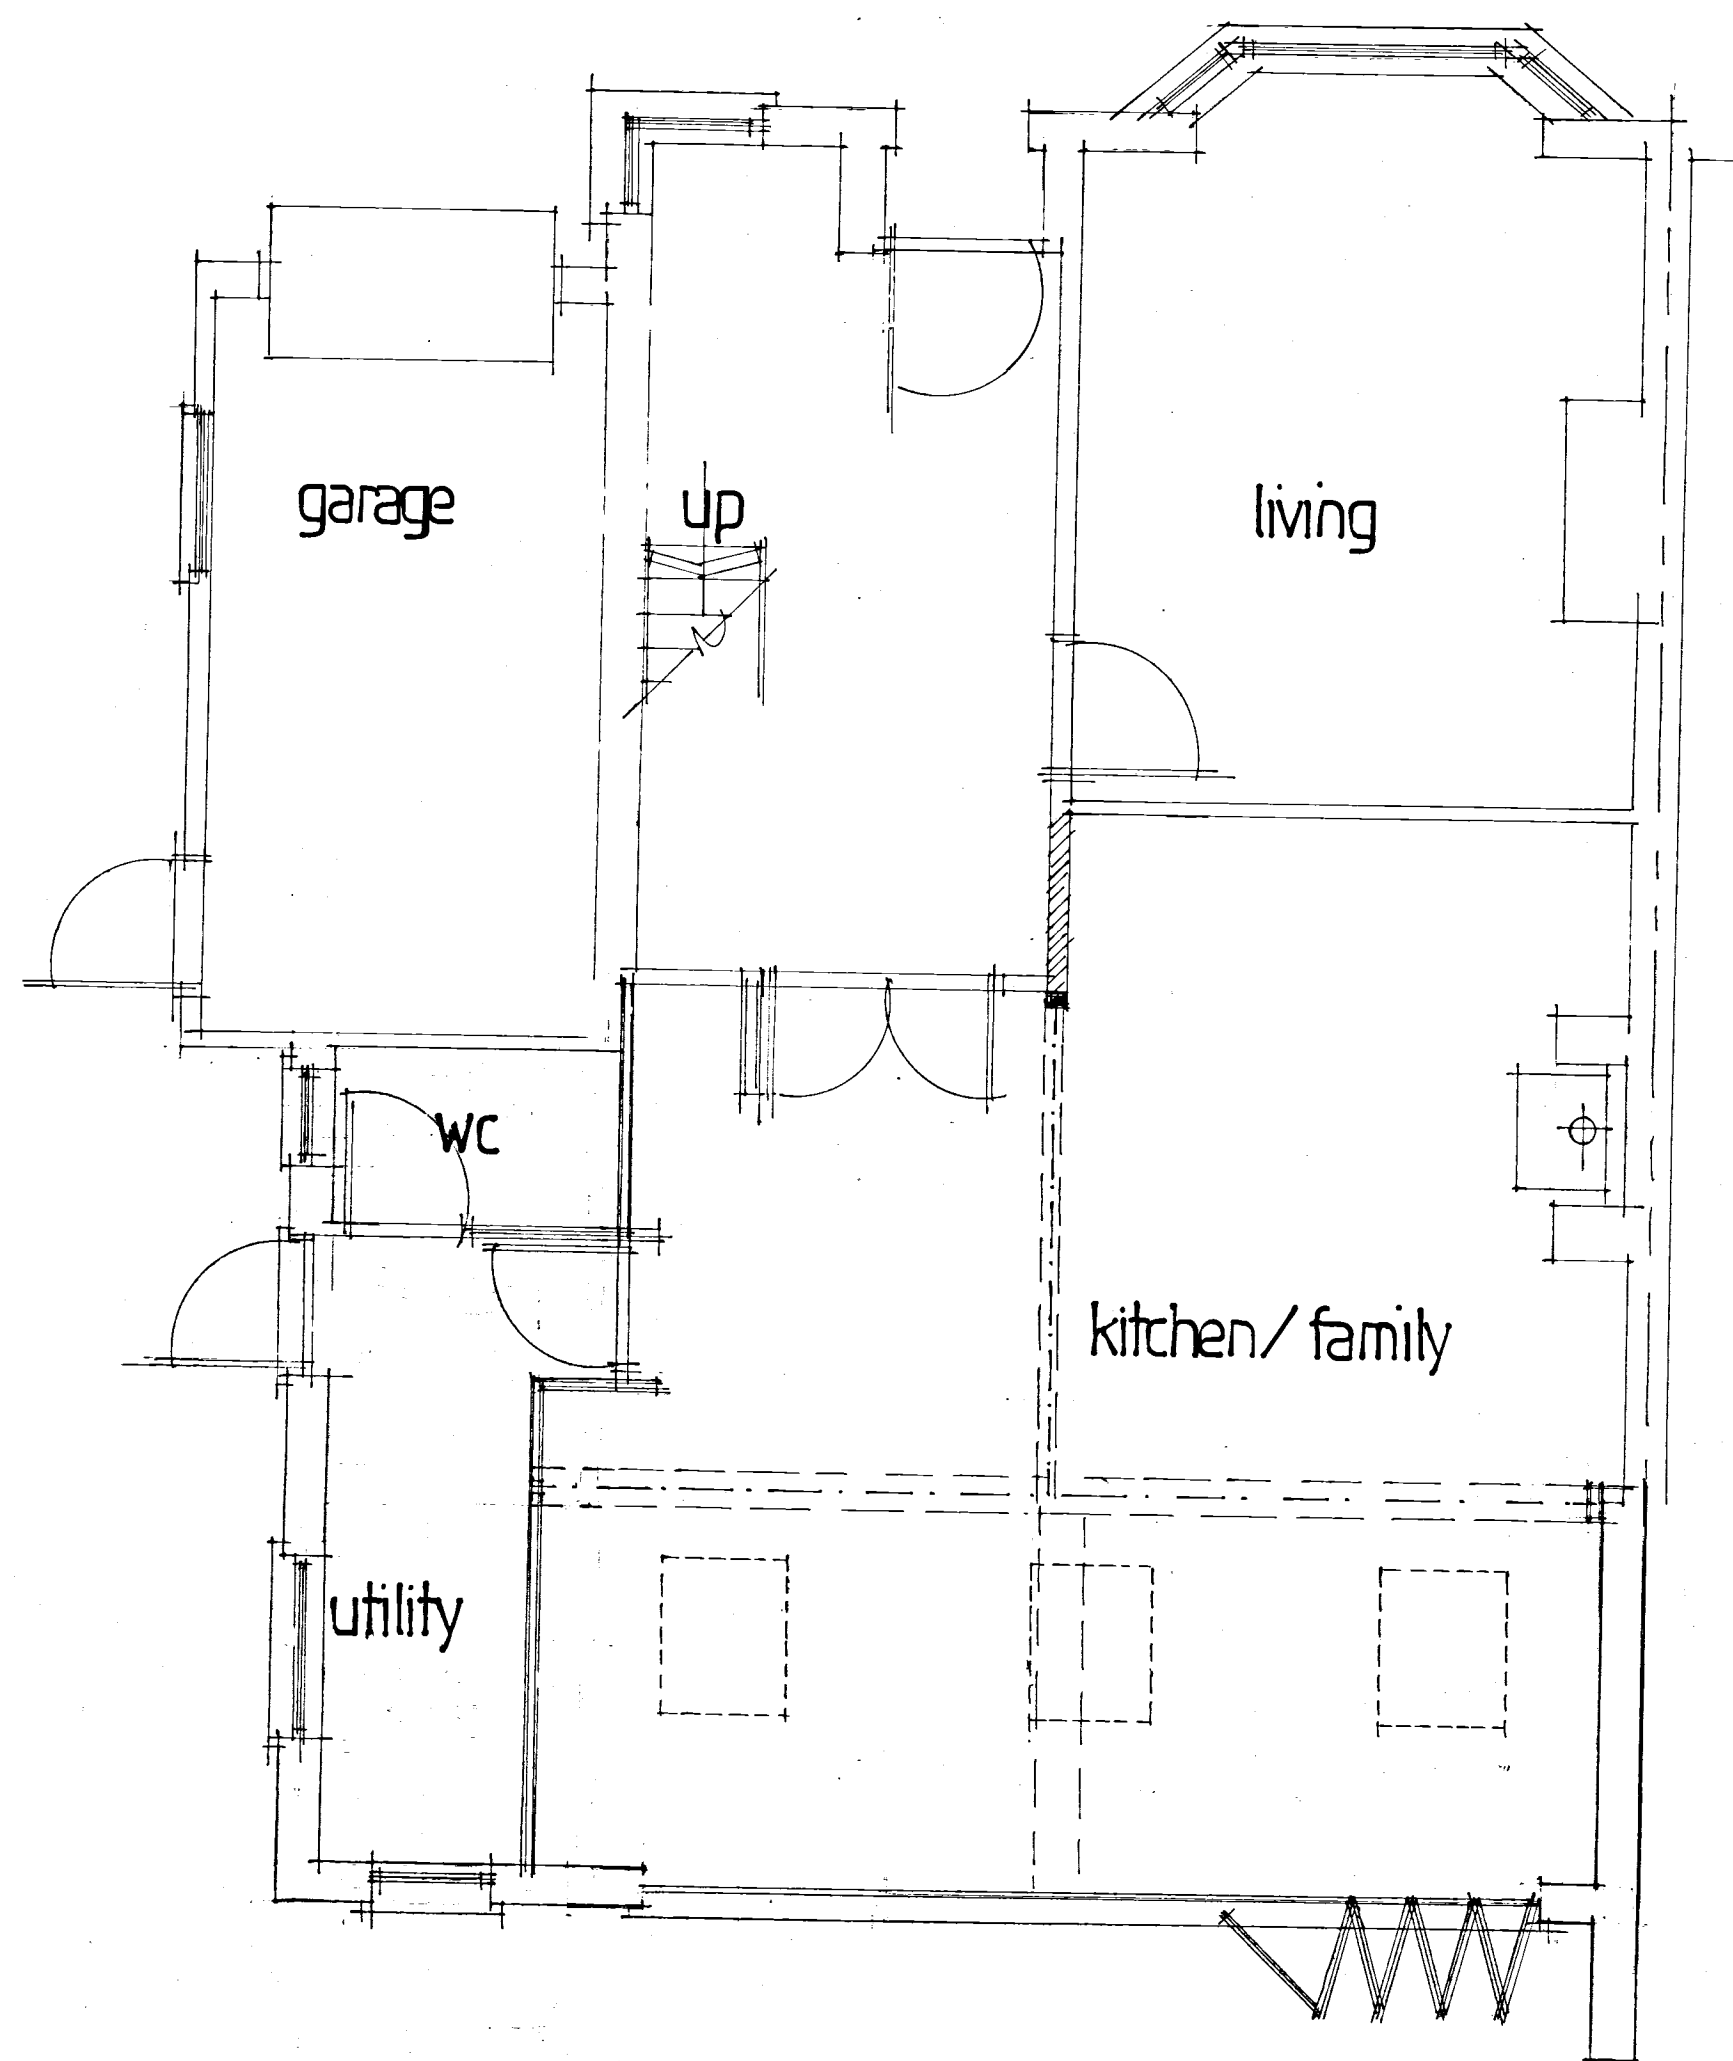

ground floor

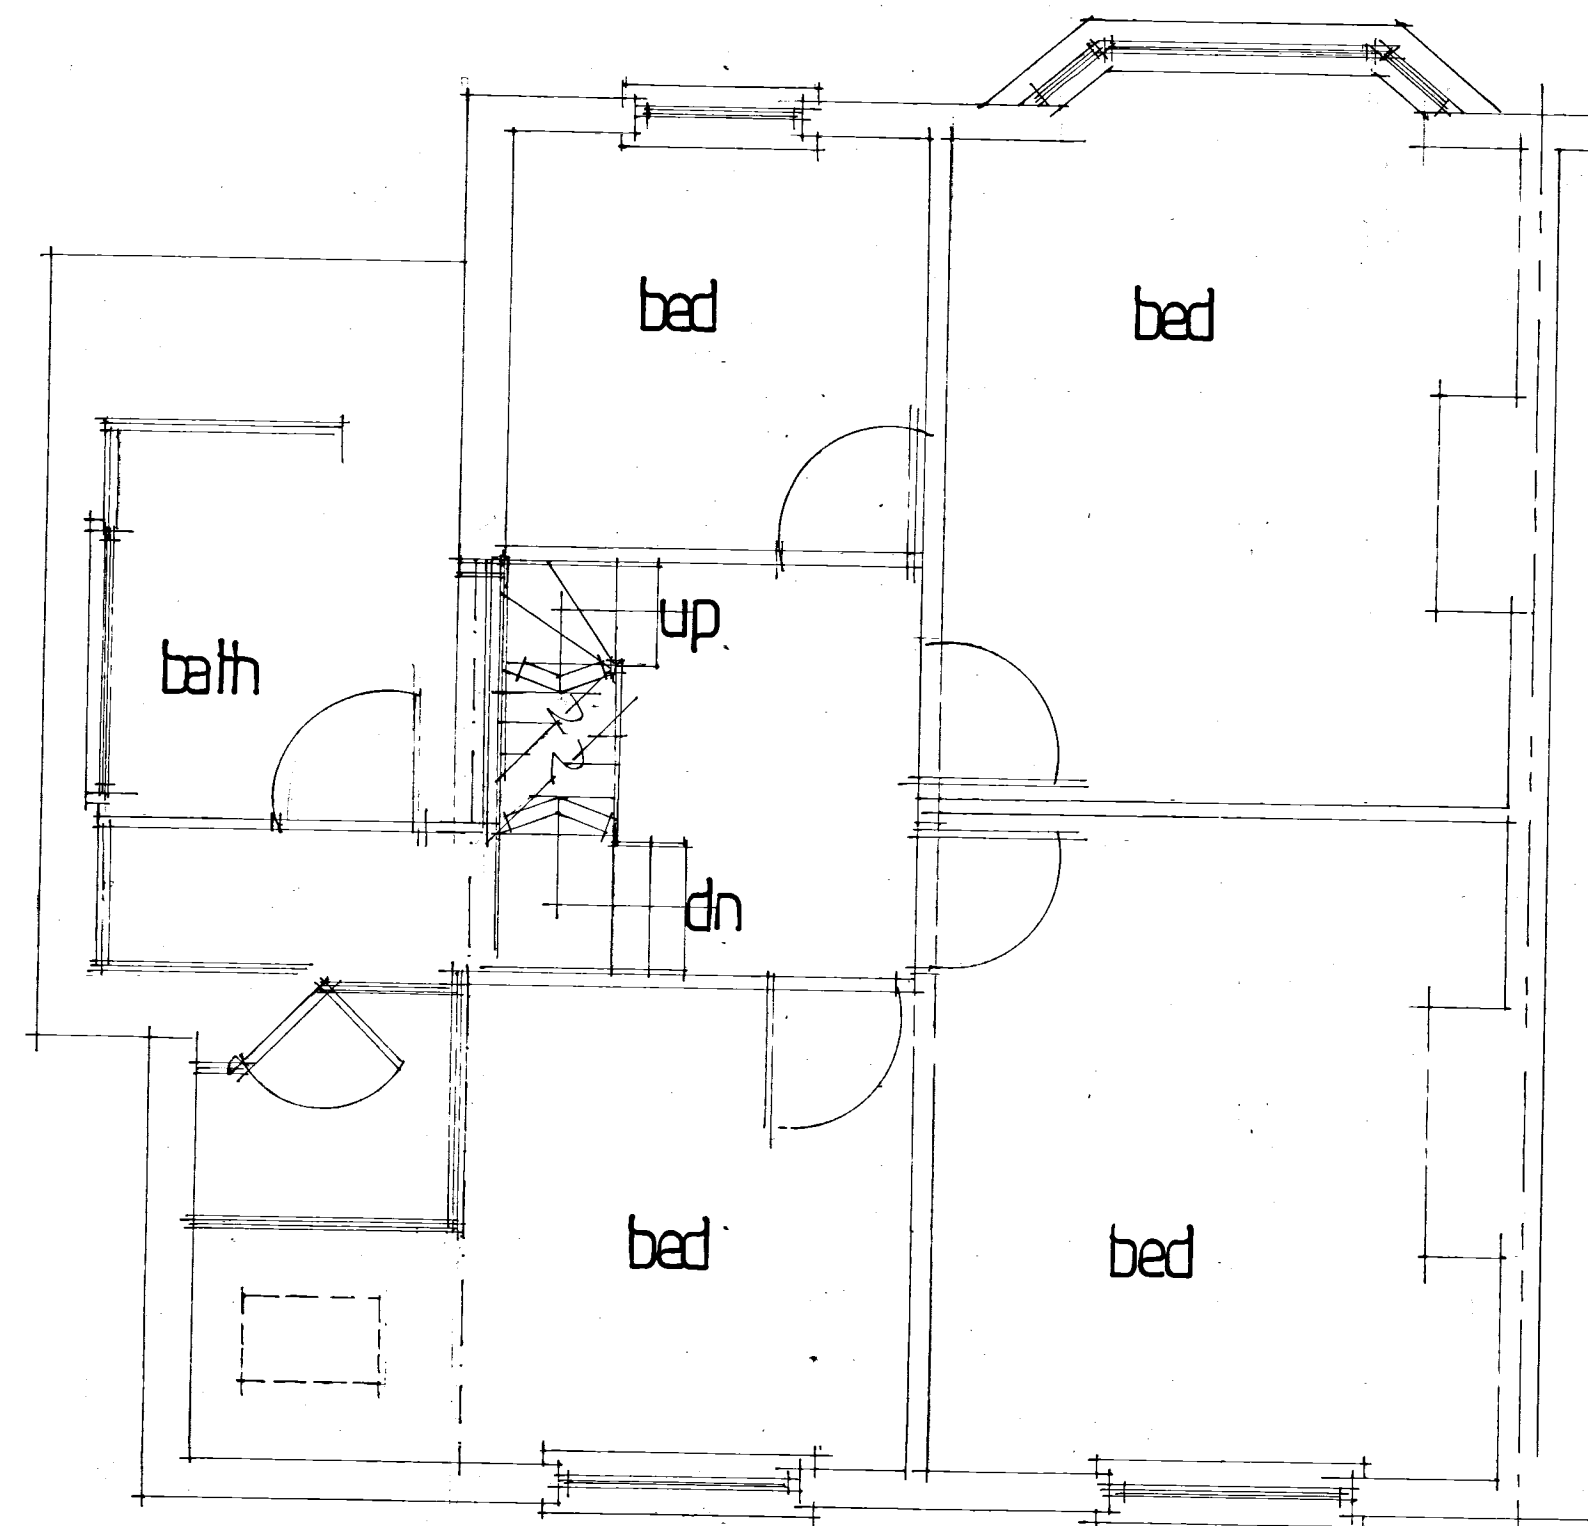


first floor

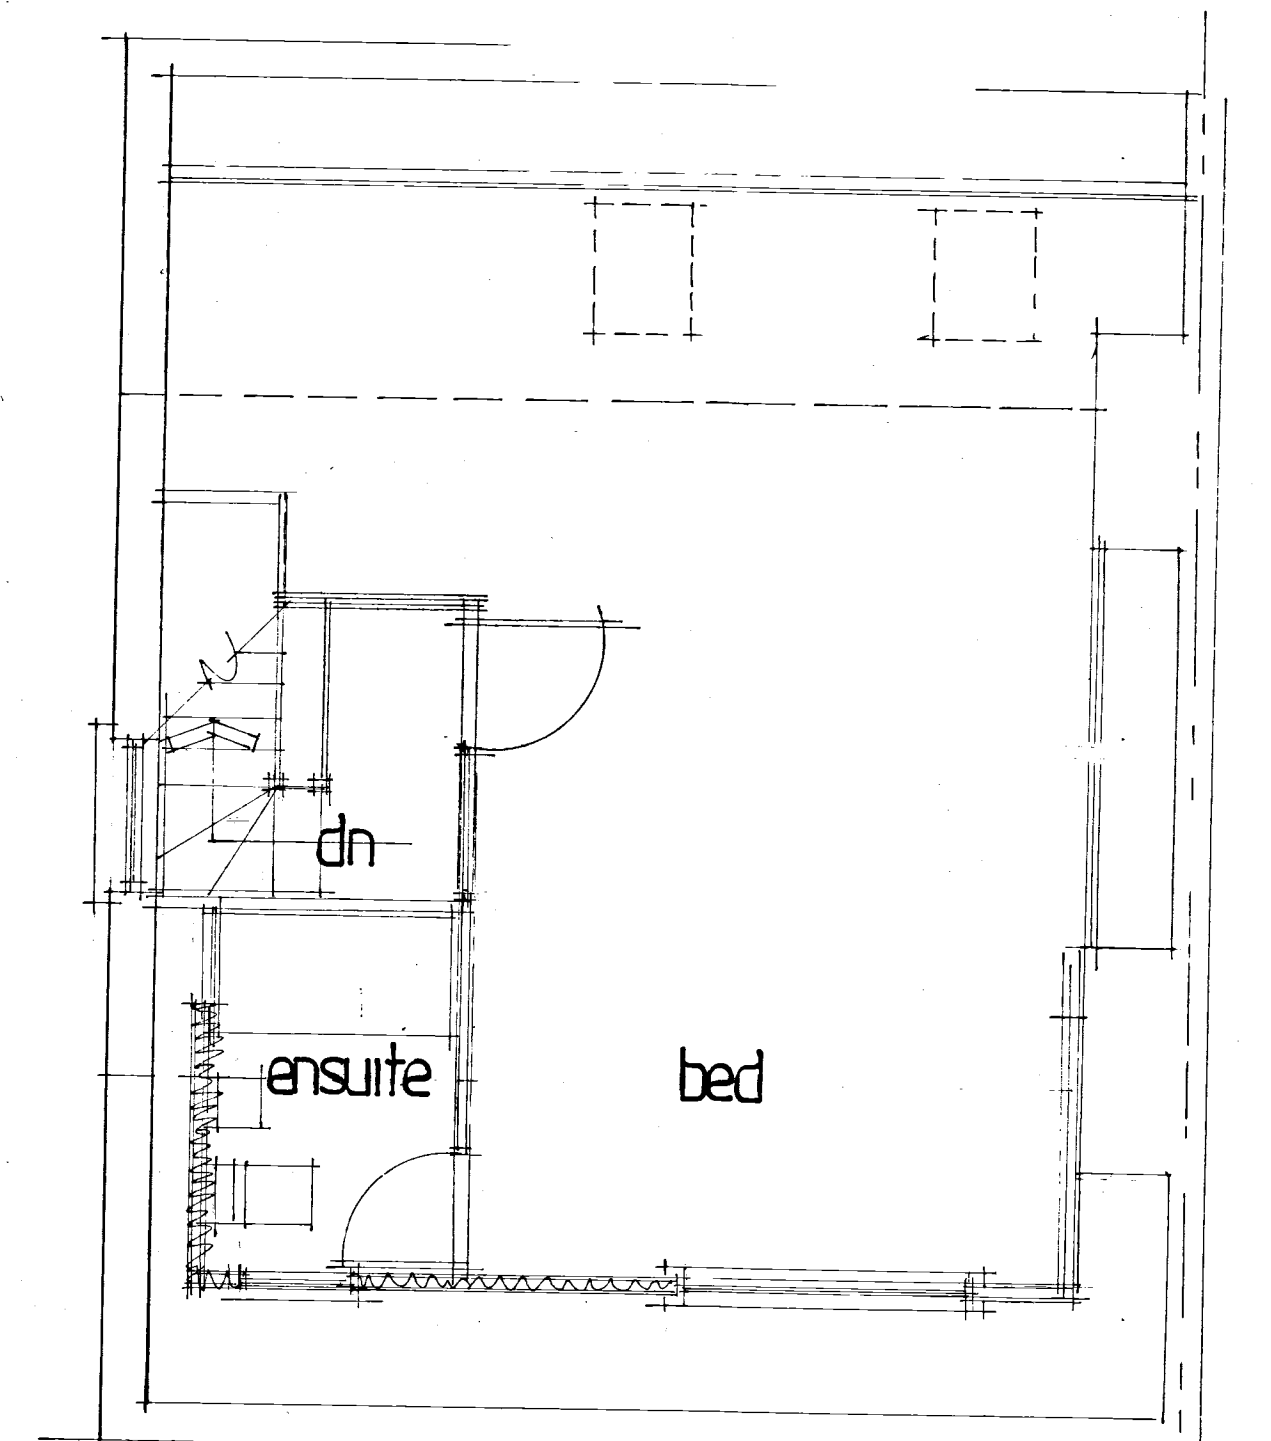


loft


planning drawings

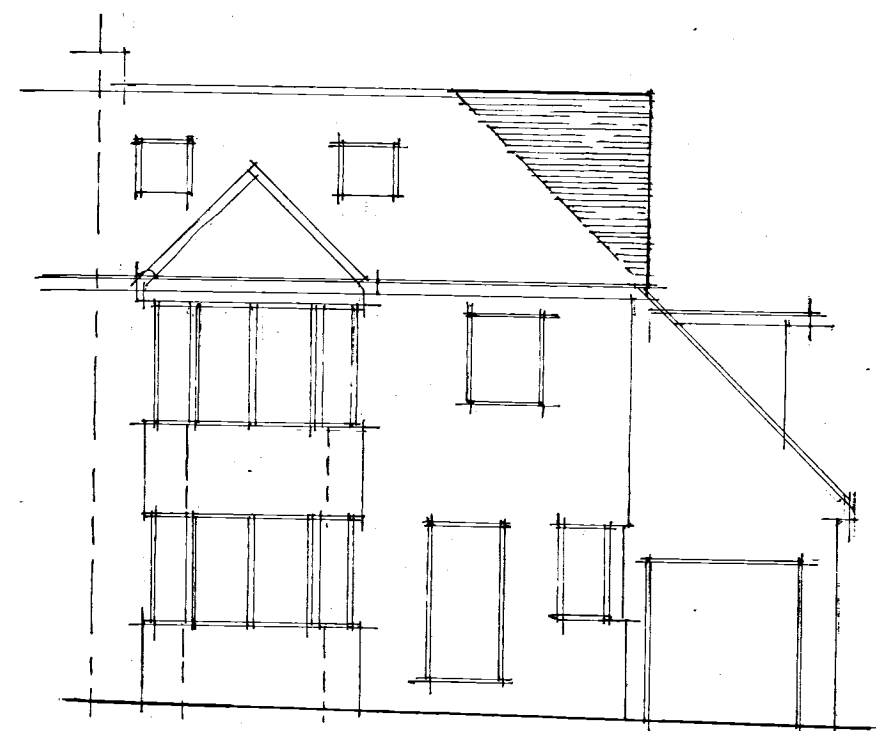

front

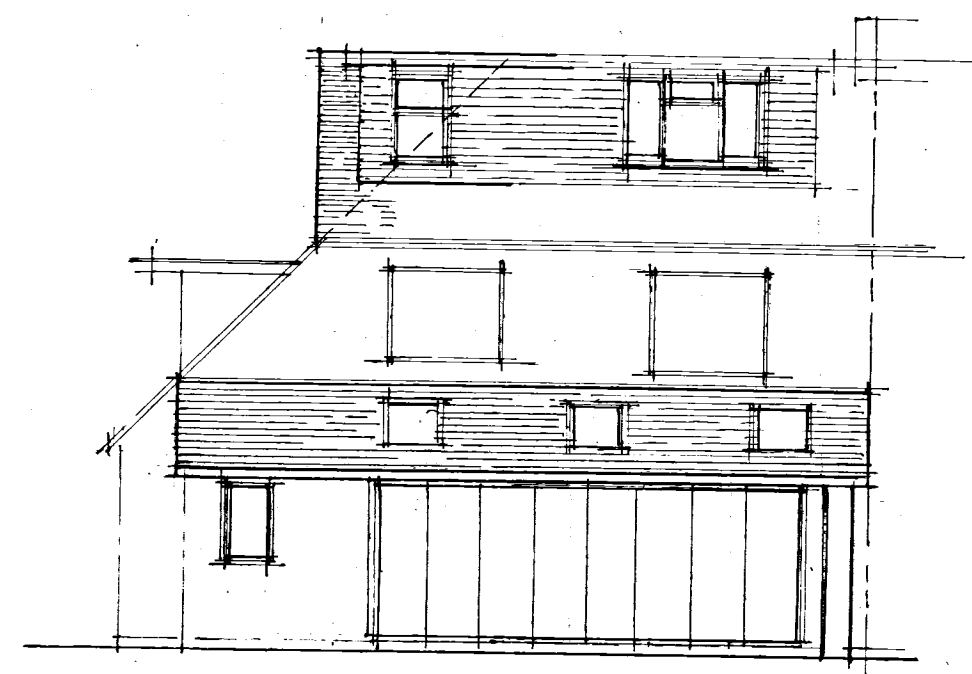

rear

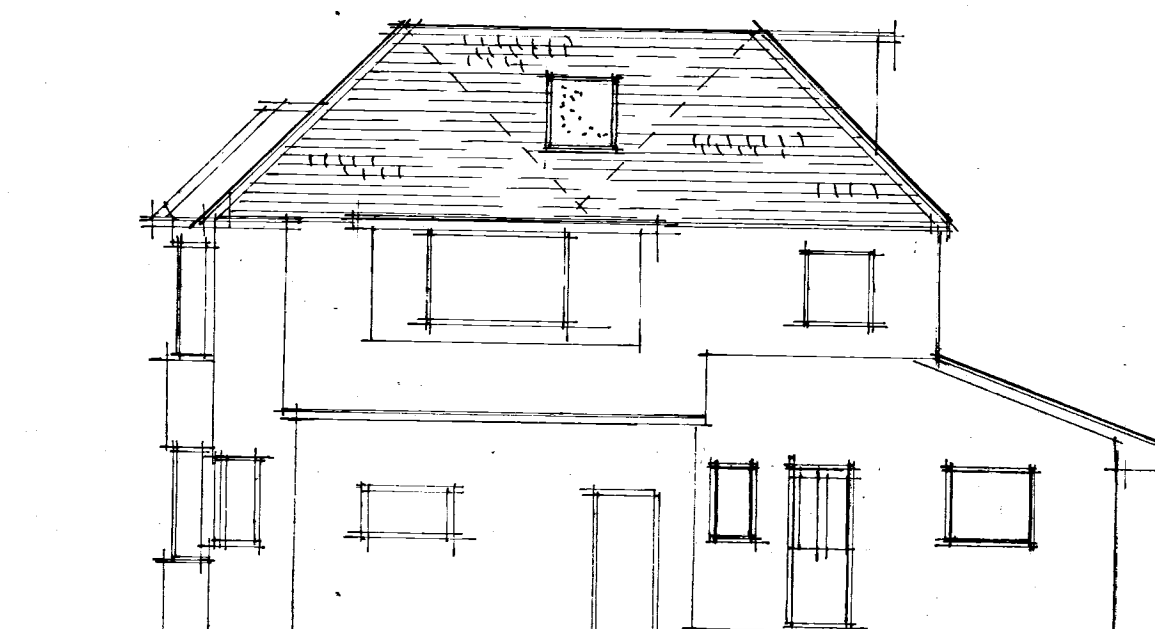

side

| A | DATE 2007 | REVISION |
|---|-----------|----------|
|   | Date      | Revision |

© copyright

**THORNS YOUNG**  
ARCHITECTURAL

**THORNS-YOUNG LTD**  
CHARTERED BUILDING CONSULTANTS  
Website: www.thornsyoun.co.uk

**Fareham**  
21 Middle Road  
Park Gate  
SO31 7GH  
Tel: (01329) 888 322

**Portsmouth**  
232 London Road  
North End  
PO2 9JQ  
Tel: (02392) 672 883

Client  
MR S JORDAN

Job Title  
68 THE DALE  
WIDLEY  
WATERLOOVILLE

Drawing Title  
PROPOSED PLANS  
AND ELEVATIONS

Scale 1:50 + 1:100

Date 10/11/2007 Drawn by MLC

Drg. No. 1109:17:2 Rev. A