




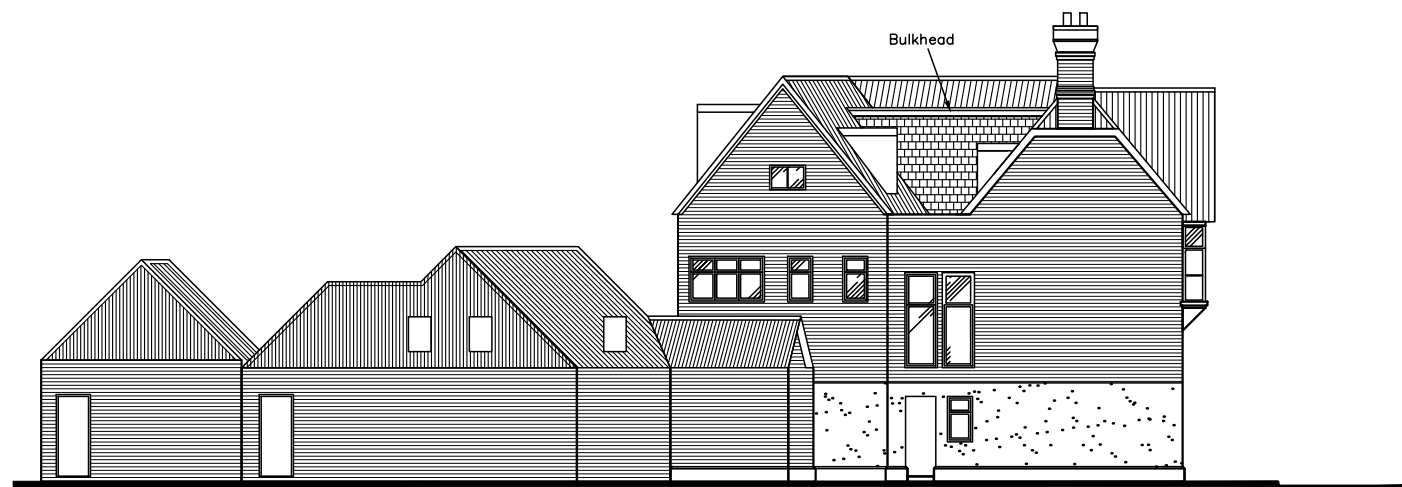

APPROVED NORTH ELEVATION
(APP/17/00249)

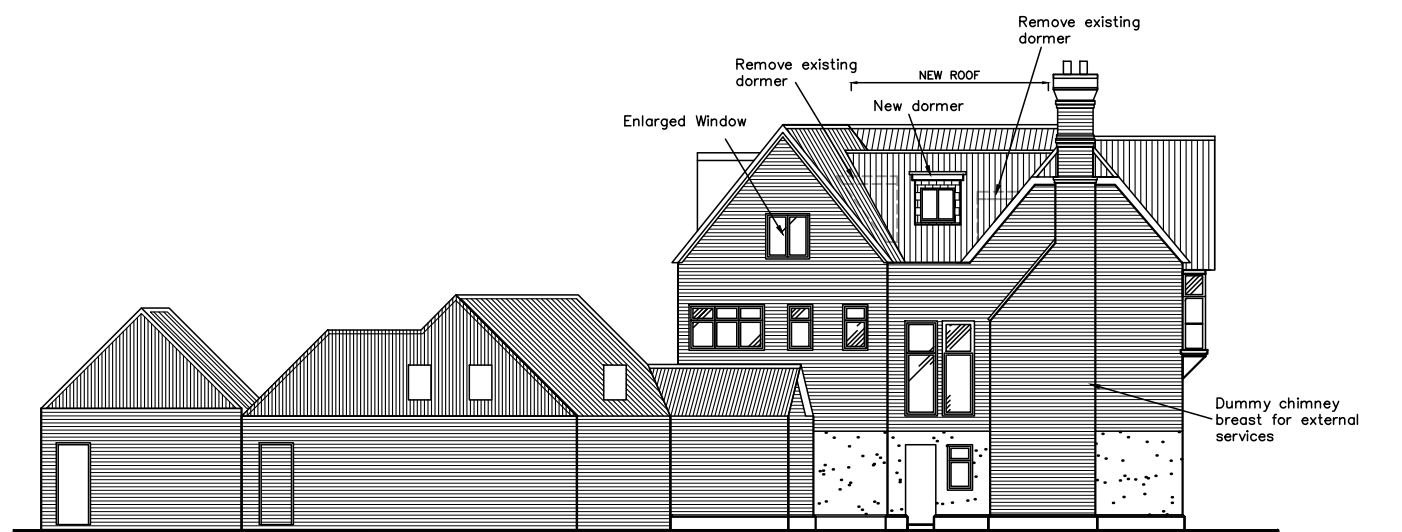

PROPOSED NORTH ELEVATION

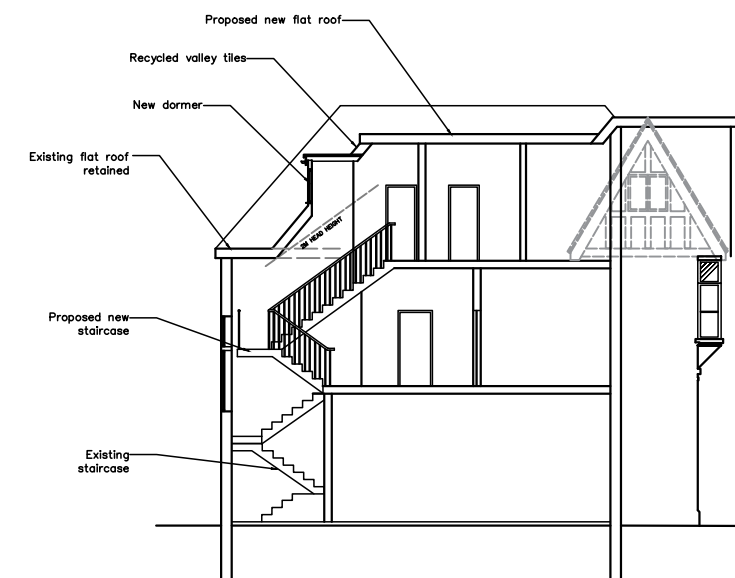

GENERIC SECTION

Former White Hart PH
East Street
PO9 1AA

REAR ELEVATIONS
AND PROPOSED
SECTION

Revisions
A. Window Revisions 19/01/18
B.
C.



Scale A3=1:200 A1=1:100
Date 11/12/17
Drawn AJB

17094-505^A

