


For details of the structural tree planting refer to the landscape masterplan.

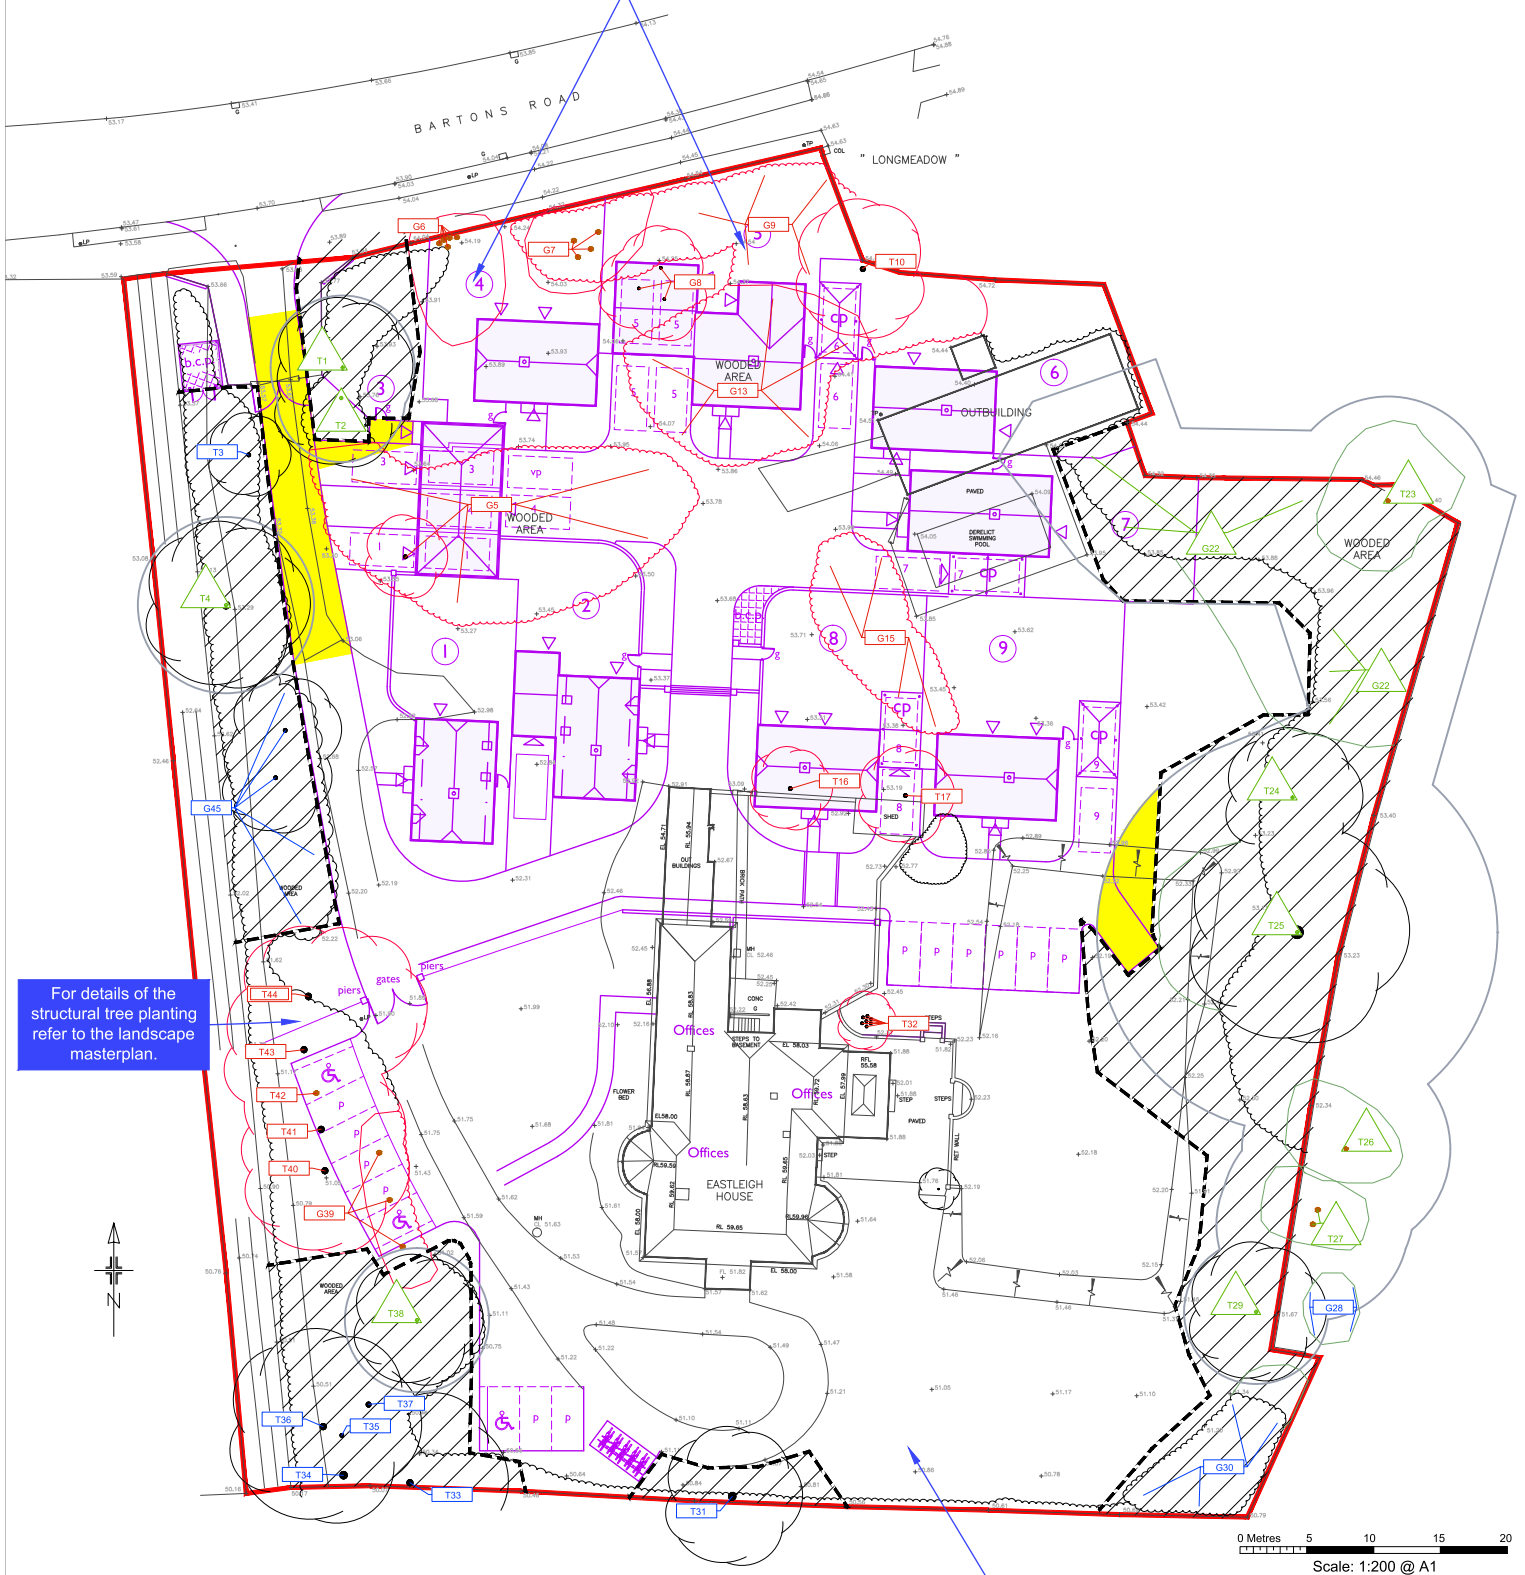

For details of the structural tree planting refer to the landscape masterplan.

For details of the structural tree planting refer to the landscape masterplan.

Tree Schedule

Tree No	Species	Category	RPA Radius	Tree Works	Tree No	Species	Category	RPA Radius	Tree Works
All retained trees & hedges				Carry out safety check and lift over site to 3-4m as necessary.	All retained trees & hedges				Carry out safety check and lift over site to 3-4m as necessary.
T1	Sycamore	B	5.4	-	T27	Sycamore	B	7.2	-
T2	Sycamore	B	4.8	-	G28	Sycamore	C	6.0	-
T3	Yew	C	4.8	-	T29	Ash	B	5.4	-
T4	Yew	B	6.6	-	G30	Lime, cherry, ash, cypress	C	12.0	-
G5	Yew, laurel, cypress, bay, cherry	C	6.0	Fell	T31	Cherry	C	7.2	-
G6	Sycamore	C	8.4	Fell	T32	Bay	C	15.0	Fell
G7	Sycamore	C	7.2	Fell	T33	Poplar	C	6.0	-
G8	Acacia	C	3.0	Fell	T34	Poplar	C	7.2	-
G9	Sycamore	C	5.4	Fell	T35	Poplar	C	3.6	-
T10	Acacia	C	6.6	Fell	T36	Monteney cypress	C	6.0	-
G13	Laurel, bay, buddleia	C	3.6	Fell	T37	Monteney cypress	C	5.4	-
T16	Ash, goat willow	C	7.2	Fell	G38	Western red cedar	B	5.4	-
T17	Beech	C	3.6	Fell	G39	Western red cedar, cypress	C	4.2	Fell
G22	Bay, holly, sycamore, yew, oak	B	7.2	-	T40	Poplar	C	7.2	Fell
T23	Yew	B	7.8	-	T41	Poplar	C	5.4	Fell
T24	Oak	B	3.6	-	T42	Poplar	C	5.4	Fell
T25	Cedar	B	15.0	-	T43	Poplar	C	5.4	Fell
T26	Sycamore	B	7.8	-	T44	Poplar	U	7.2	Fell for management
					G45	Sycamore, cherry	C	5.4	-

- BS category B Trees of moderate quality
- BS category C Trees of low quality
- BS category U Trees unsuitable for retention
- Trees to be removed
- Proposed layout
- Estimated tree positions not included on original land survey and/or adjusted crown spreads
- Construction exclusion zone (CEZ) to be protected by fencing and/or ground protection
- Precipitation area where new surfacing will be installed using a three dimensional cell base and porous wearing course
- Root protection area (RPA) boundaries for category B trees