





WEST ELEVATION

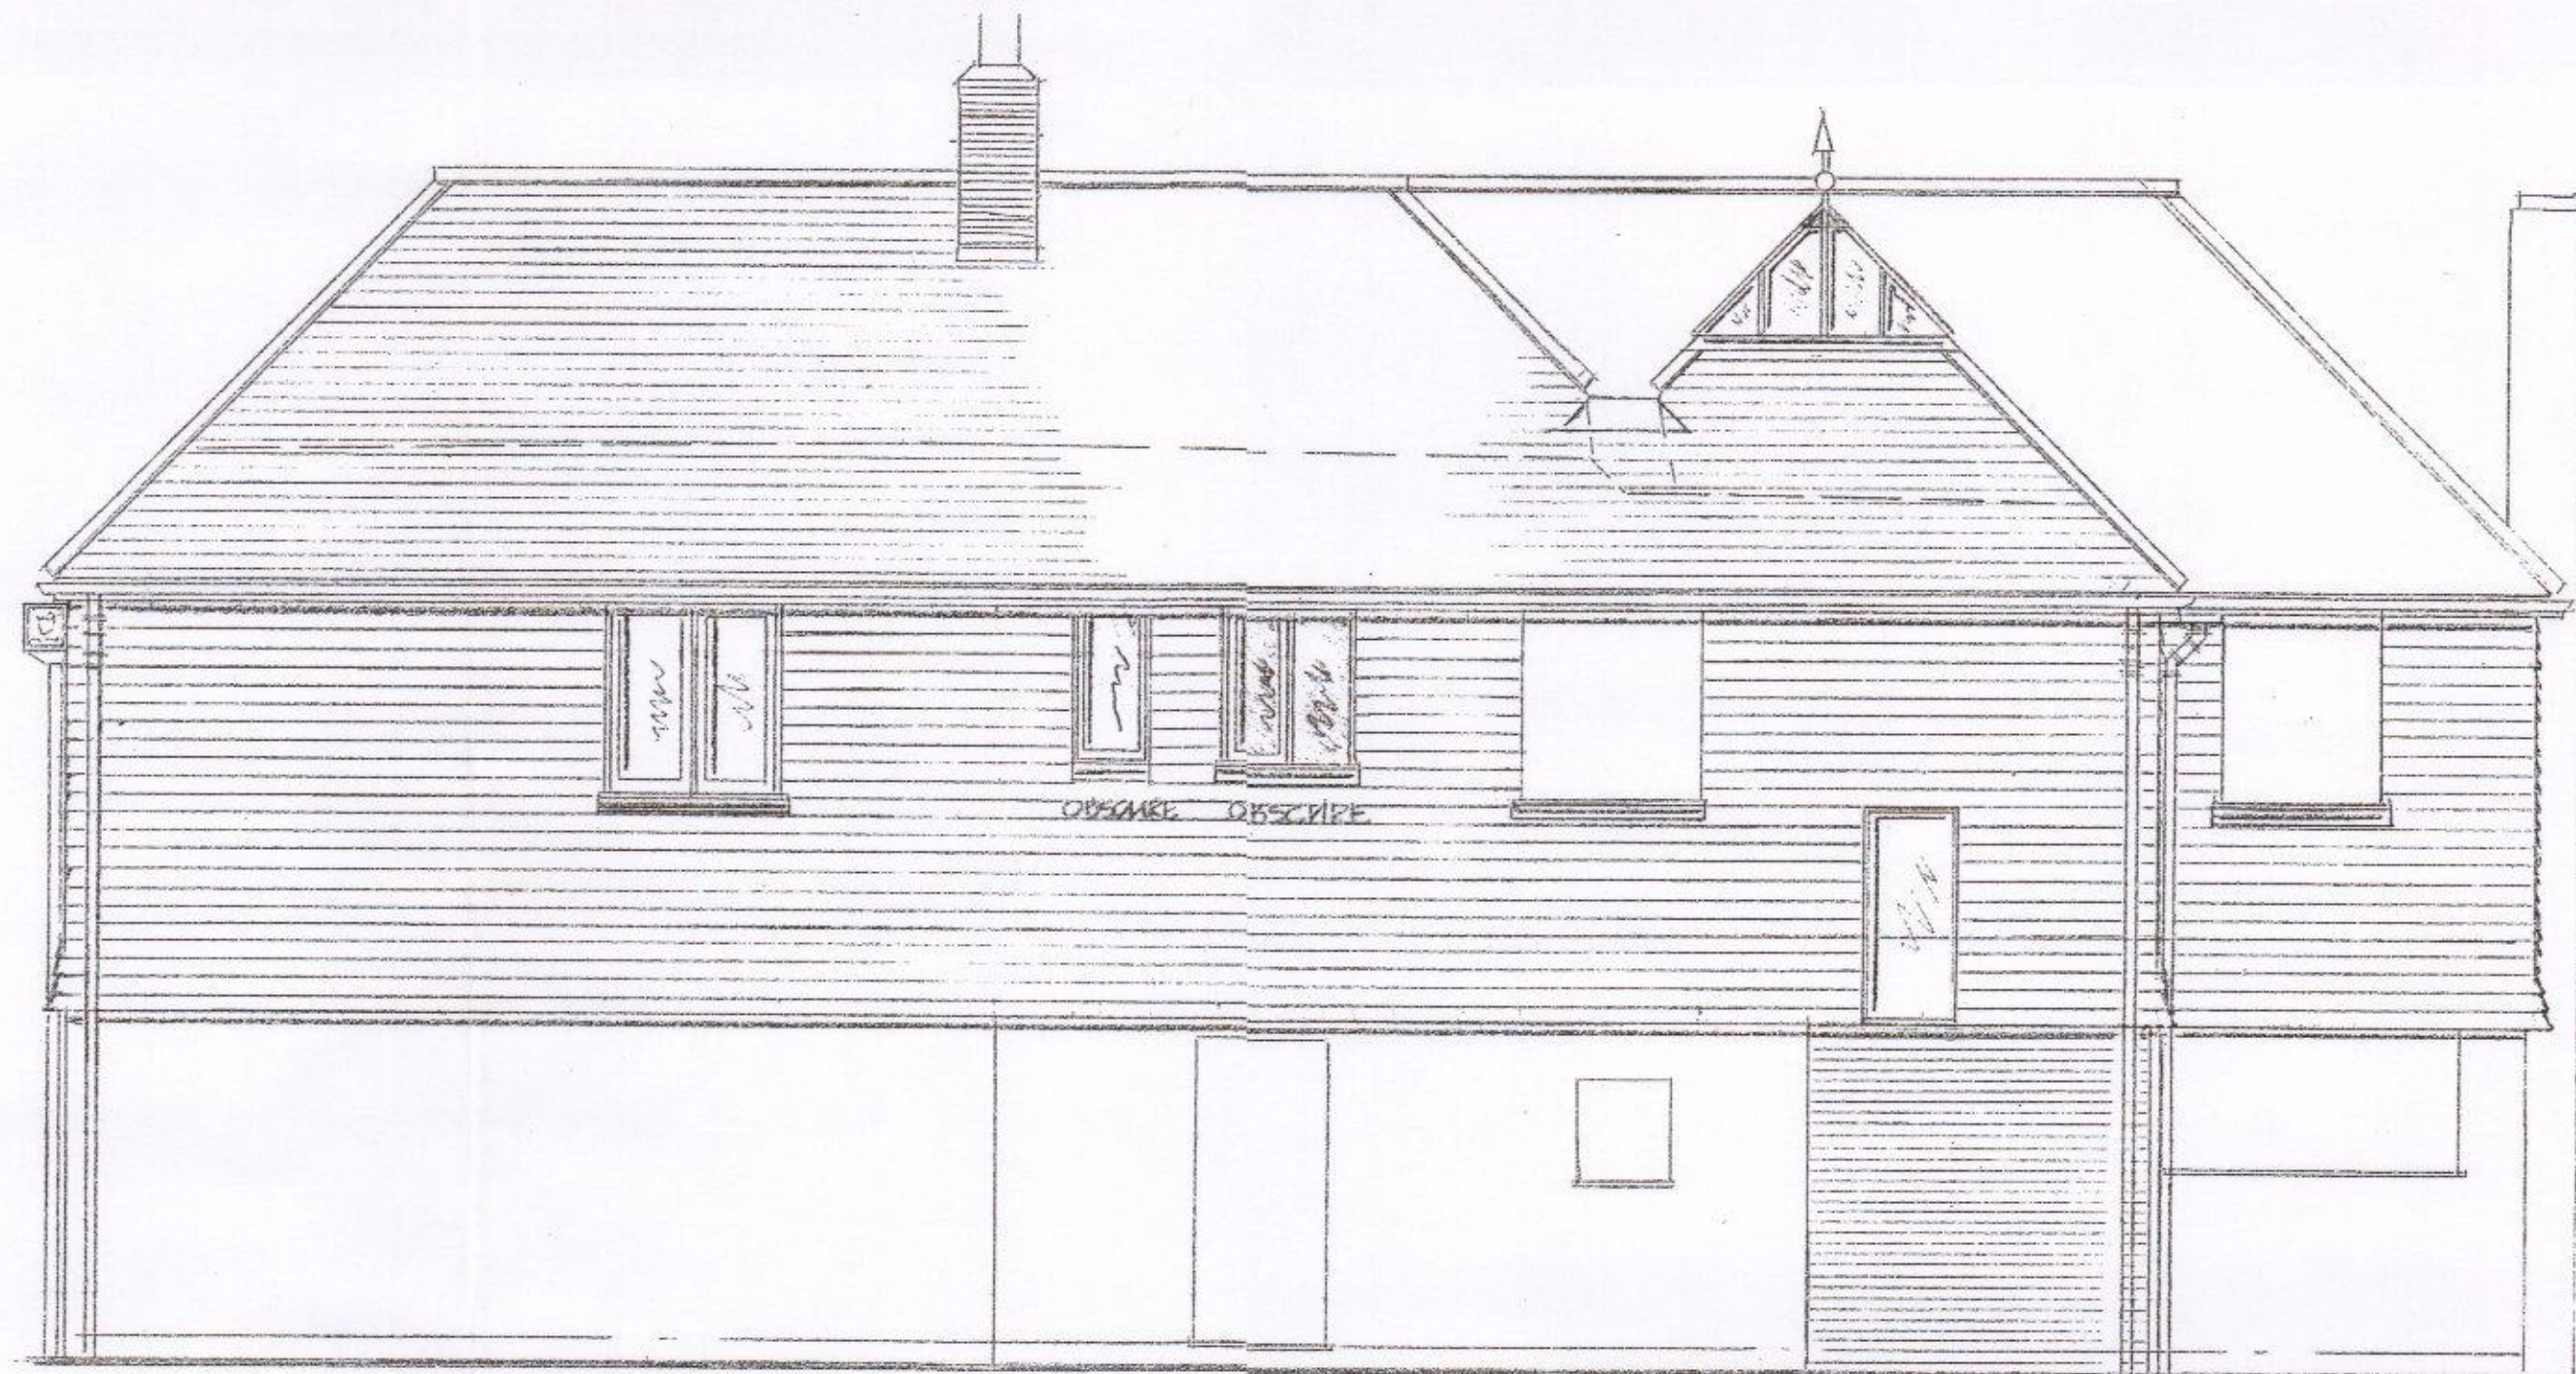

NORTH ELEVATION

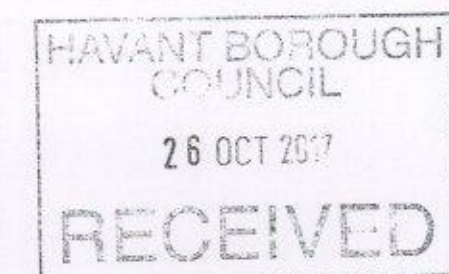

MR N. BROWN

24 CASTLE AVE
WARRINGTON
HAVANT
PO3 2RY

PROPOSED WEST &
NORTH ELEVATIONS

David Niven Design Ltd
Architectural Services and Structural Engineering

David Niven - Director
74 Westbourne Ave
Emsworth
Hampshire
PO10 7QU
01243 330070
davidnivedesign@gmail.com



1:50 SEPT '17 16/11/29/7