


opening to under eave storage space, with ladder access

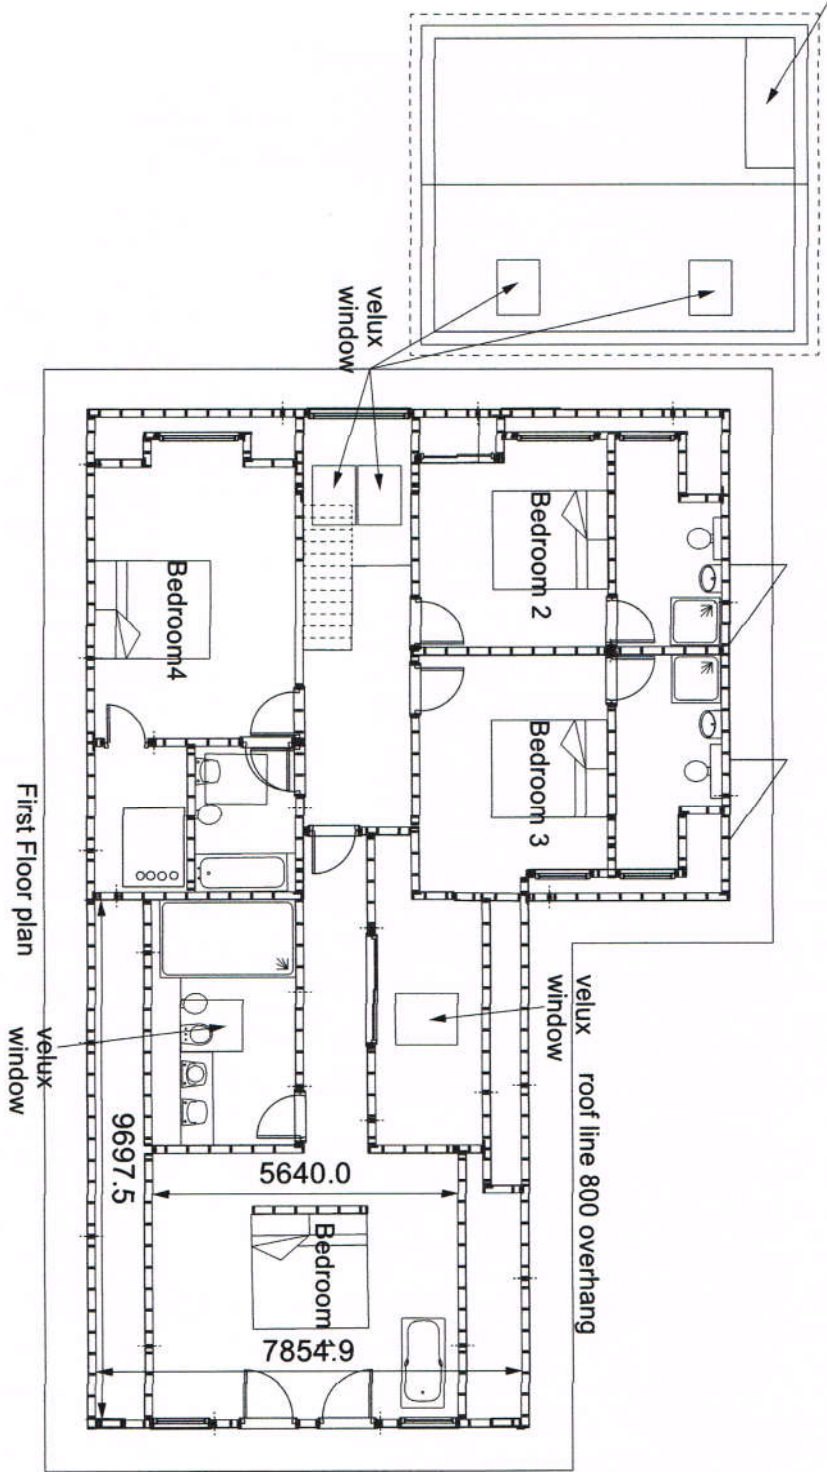

Amendment showing garage at first floor level



0.5 1 2 3 4 5 6 7 8 9 10m

HEWLINS HOUSE

Scale 1:100
on A3

Site: Plot 1 next to the Retreat
Croft Lane
Hayling Island
Drawing No HHFFP3/1

Peter Milburn
Peter Hewlins Designs
128 Duke Road
London
W4 2DF
Mobile: 07973 814 108

Email: phewlins@aol.com