

ALL Timber Buildings To Be Supplied by Skinners Sheds LTD

- ① WORKSHOP 10m x 3.5m To Replace metal shipping container
- ② WORKSHOP 6.5m x 4.5m To Replace CORRUGATED metal Garage
- ③ 2 x Garden Sheds 3m x 2.4m to replace existing
- ④ Gazebo - To provide shelter for workers with Learning Difficulties

ALL BUILDINGS ARE 2.5m HIGH



BROCHURE 2017 AUTUMN ISSUE 90

① PAGE 51 - ALTON

② PAGE 50 - FRENTHAM

③ PAGE 8

④ PAGE 43 - GAZEBO

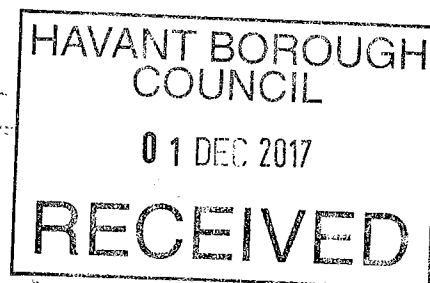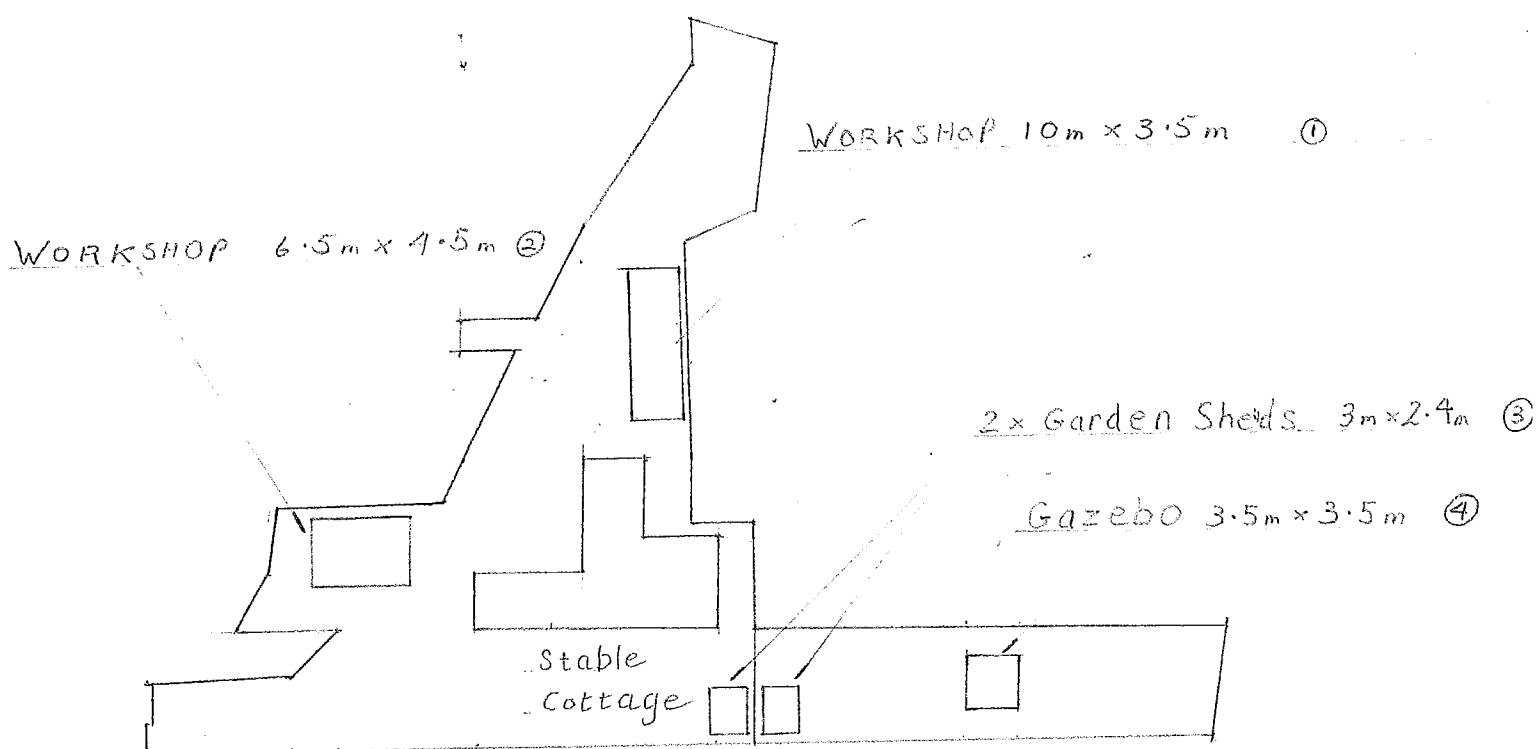

Title: Block Plan

Stable Cottage Petersfield Road

Havant PO9 5HD

Siting OF Replacement Sheds

Scale 1:500

Date 27/11/2017

N