
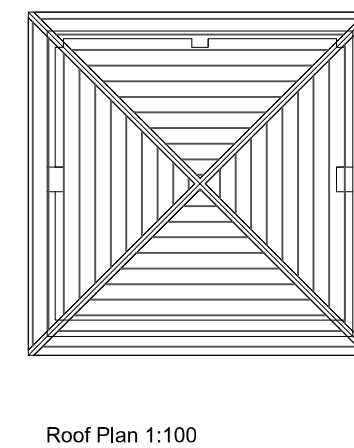
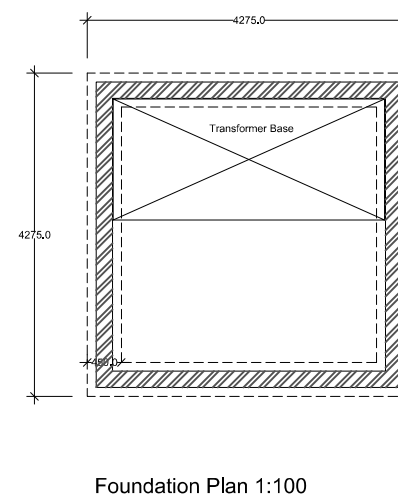
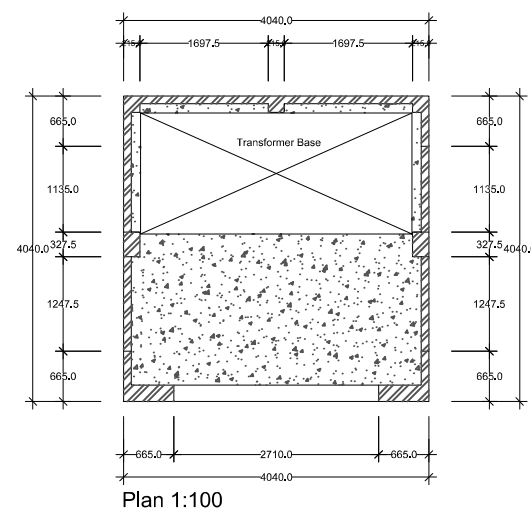


SUBSTATION TYPE 1 - PLANS & ELEVATIONS 1:100 @ A3

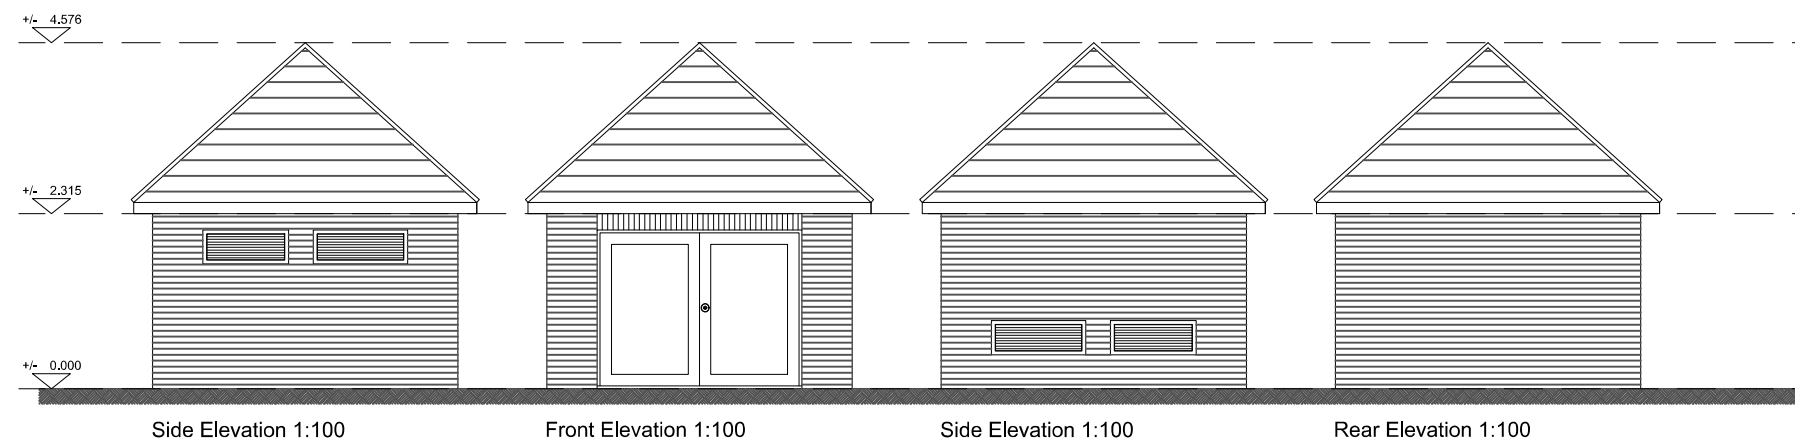