


NOTES:


Dimensions to be checked on site before commencing work. Any discrepancies shall be reported to the architect immediately.

Do not scale from these drawings except for planning purposes. Use figured dimensions only.


Where applicable this drawing is to be read in conjunction with other consultants' drawings.

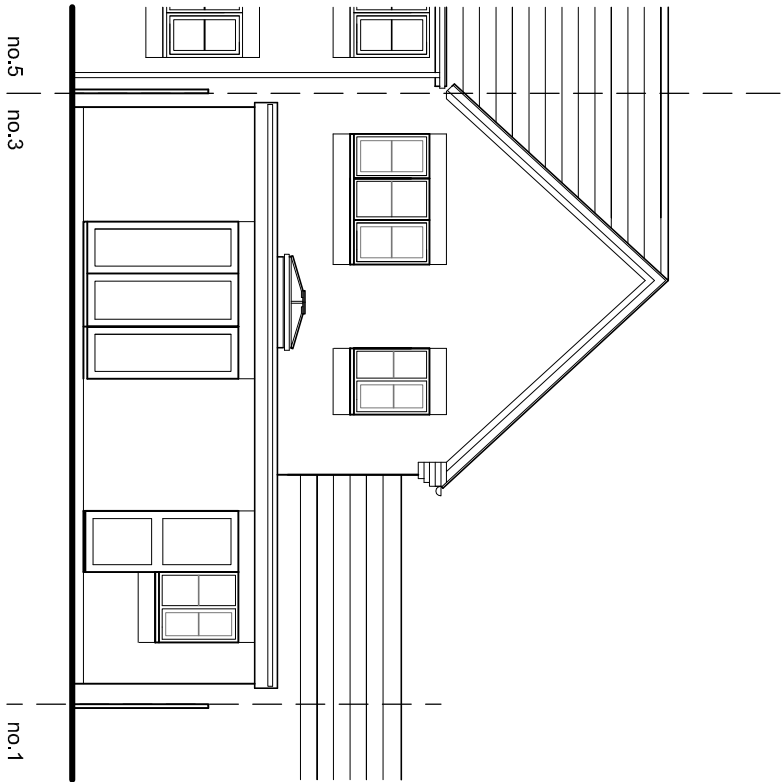


Rear (north) elevation

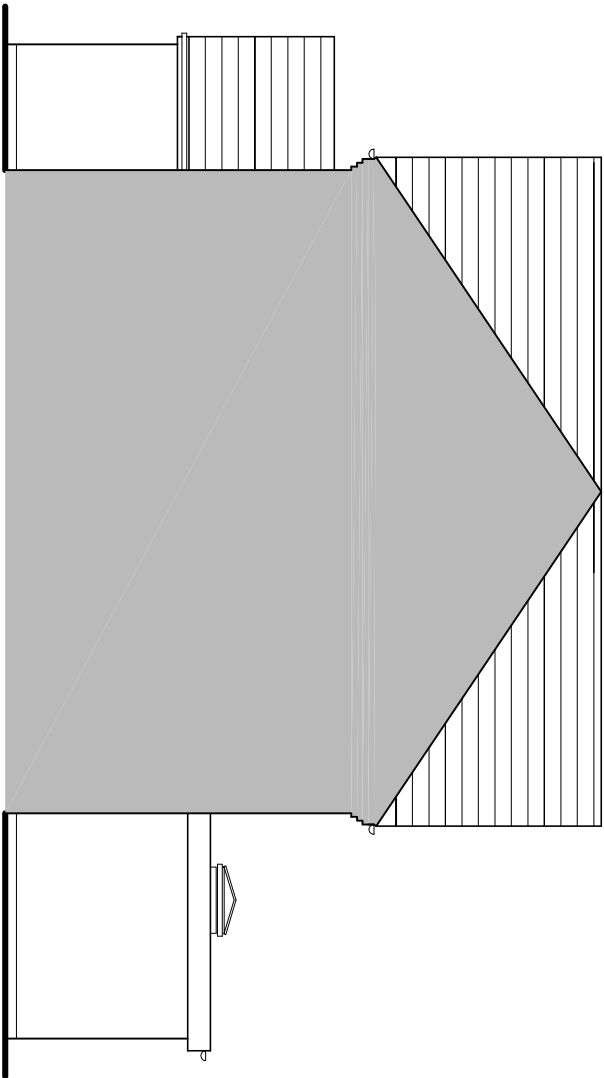

Side (east) elevation
(unchanged in new proposal)

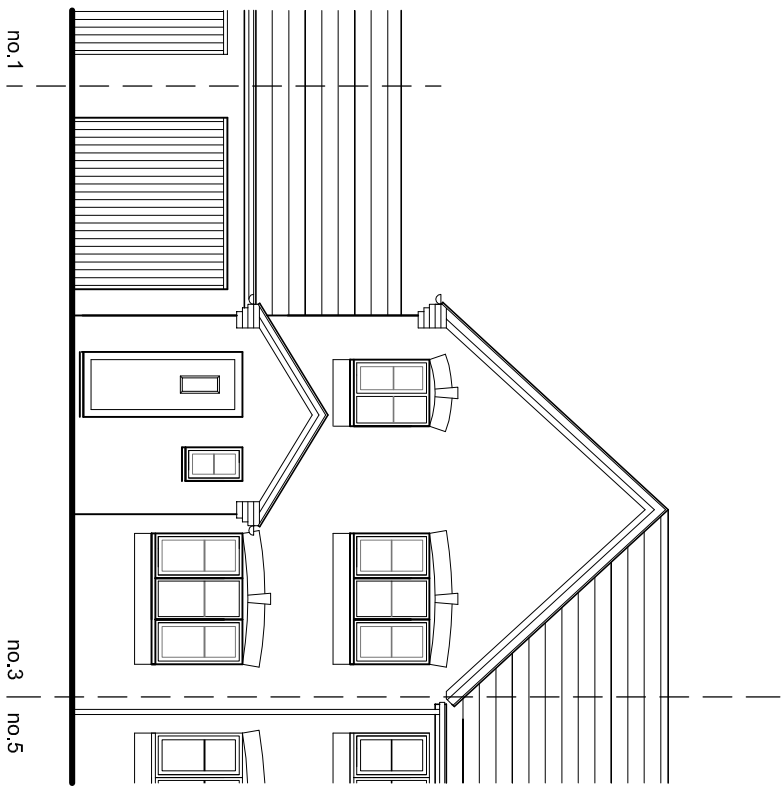


Front (south) elevation

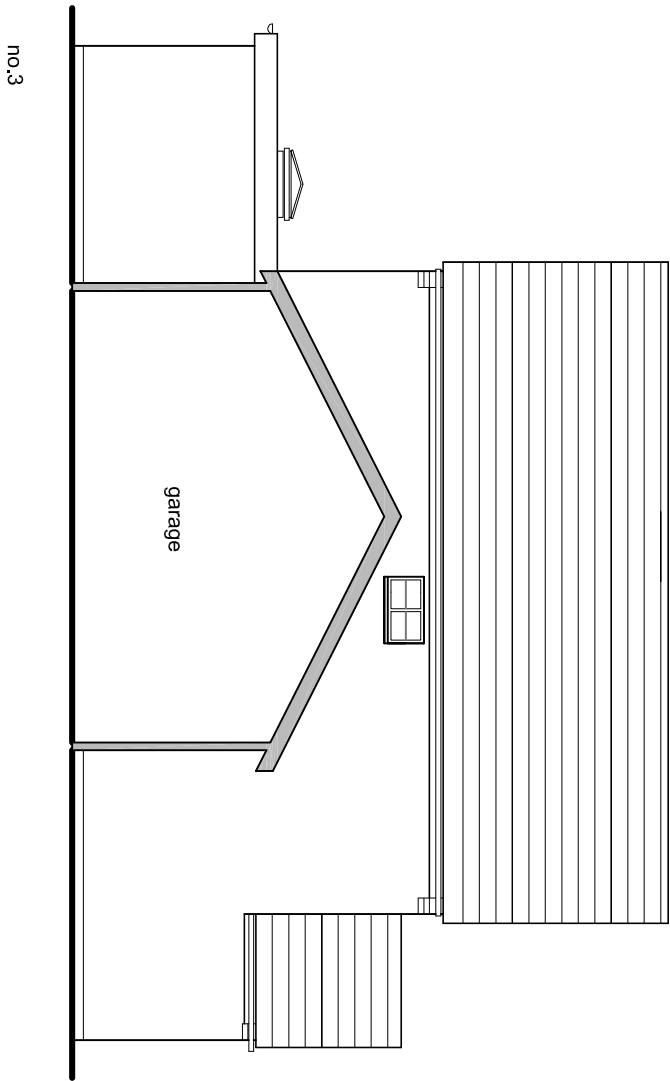

Side (west) elevation

Existing elevations scale 1:100

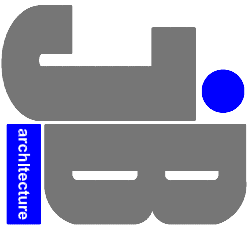

JIMMY BESSANT ARCHITECTURE
TEL: 01243 373620 M: 07769904282
E: jimmy@jb-architecture.co.uk
Web: www.jb-architecture.co.uk

For
MR & MRS HOWARD
Project
**PROPOSED EXTENSION AT
3 CAMELIA CLOSE
DENVILLES,
HAVANT, PO9 2FQ**

Title
EXISTING ELEVATIONS

Date	Drawn	Scale	Checked
JUNE 2017	JB	1:100 @ A3	-
Job Number	Drawing Number	Revision	
PL138.17	-03		