



87 Andrew Crescent - 2142.18

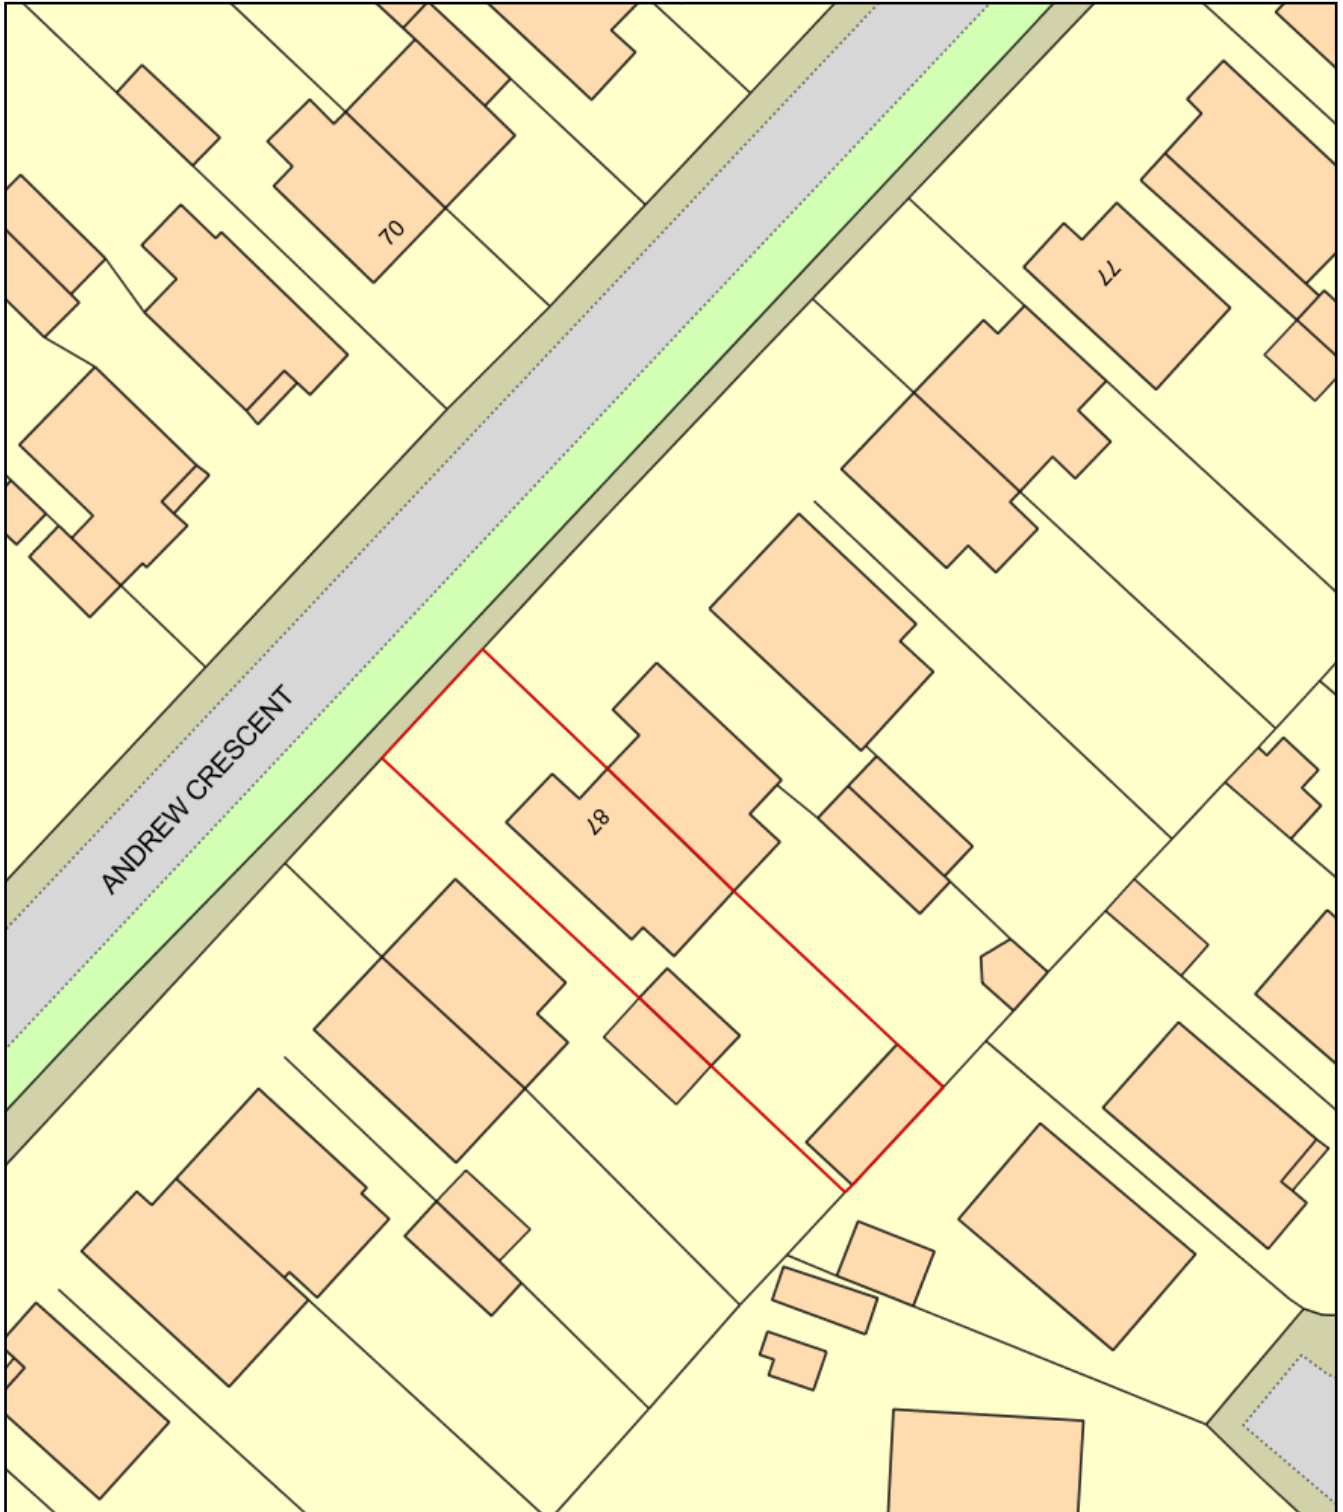

0 20
Metres

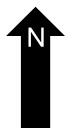

Plan Produced for: Mr Phillips

Date Produced: 07 Aug 2018

Plan Reference Number: TQRQM18219091831386

Scale: 1:500 @ A4