


Written dimensions on these drawings shall take precedence over scaled dimensions. Contractors shall verify and be responsible for all dimensions and conditions on the project and this office must be notified of any variations from the dimensions and conditions shown by these drawings prior to commencement of any work. All contractors are deemed to have made themselves aware of site conditions prior to entering into any contract.
This drawing is the property of Peter Carlton Hartland. Copyright is reserved by Peter Carlton Hartland and the drawing is issued on condition that it is not copied, reproduced, retained or disclosed to any unauthorised person, either wholly or in part without the consent in writing of Peter Carlton Hartland. DO NOT SCALE

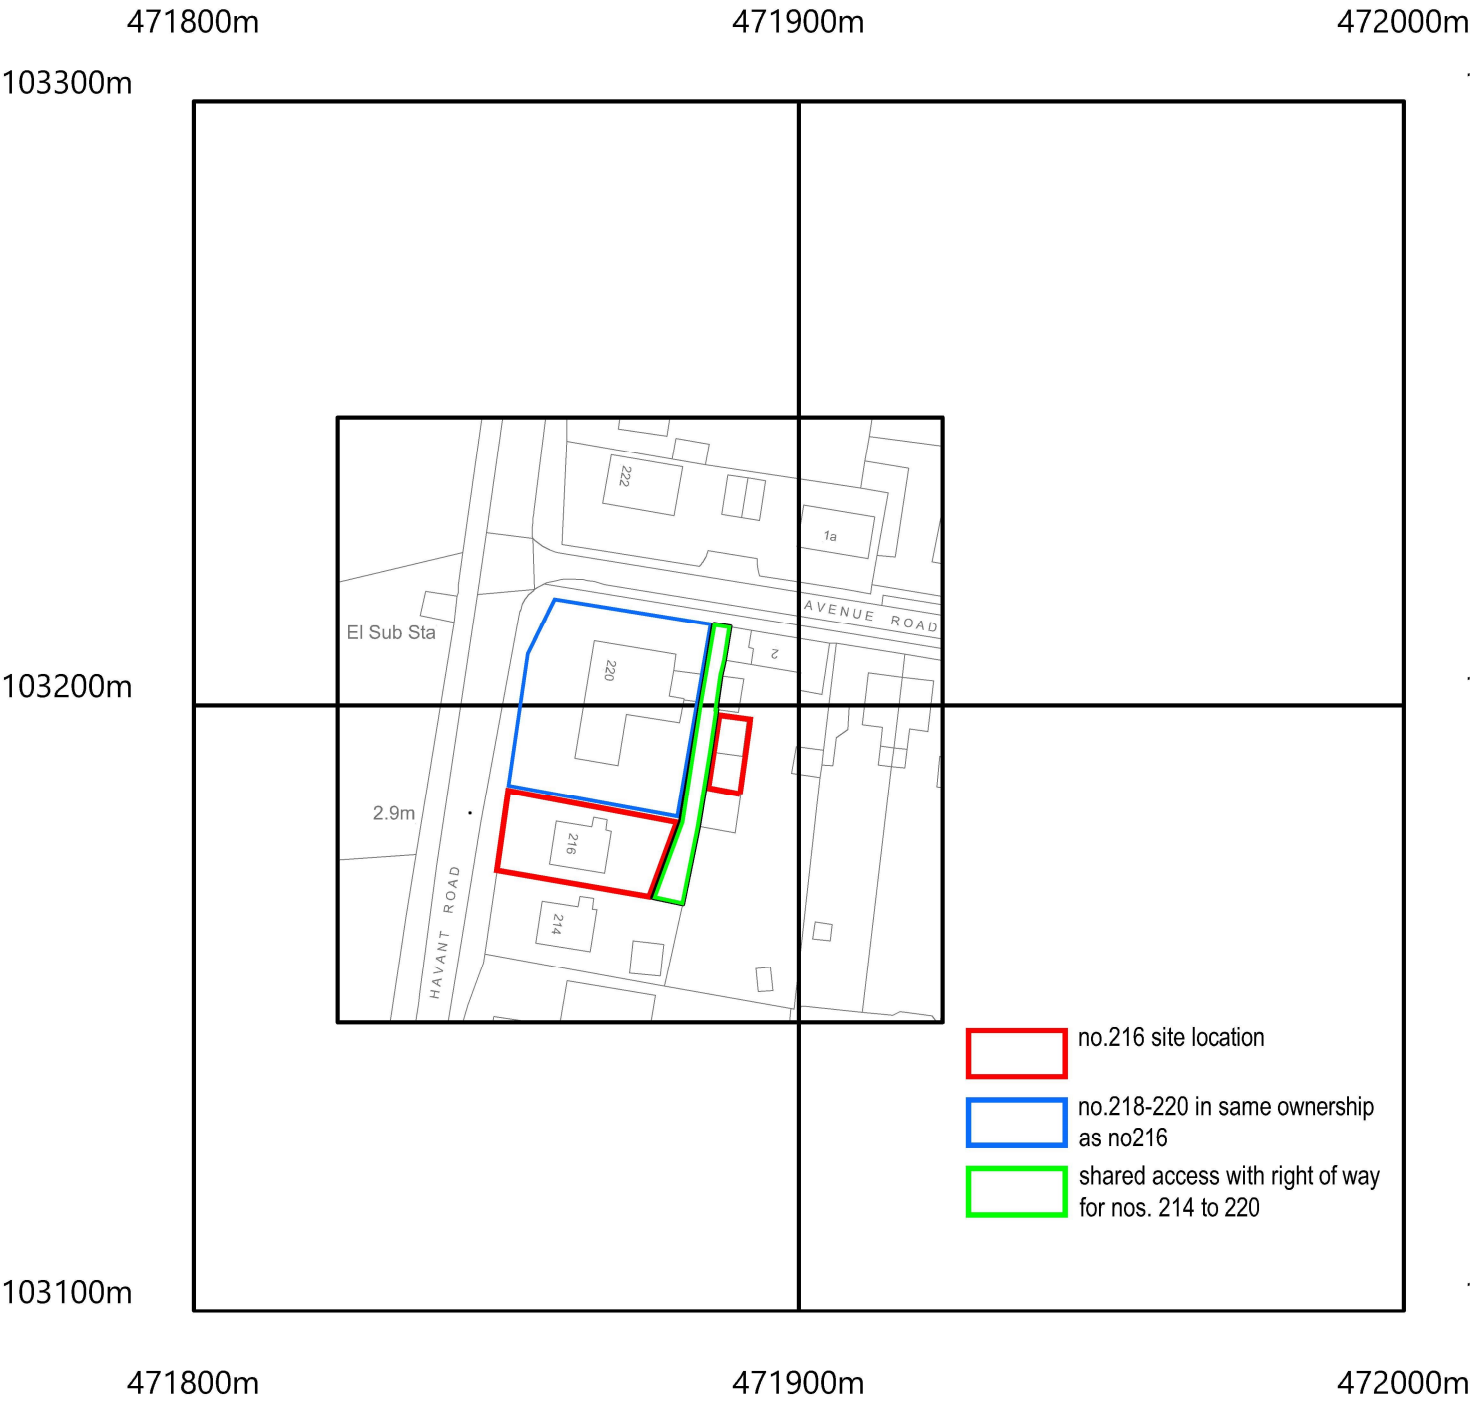

©Crown Copyright and database rights 2018 OS 100019980

H M A

Client
Ms Charu Patel

O : 0.0.0 : 0
Project
216 Havant Road, Hayling Island PO11 0LN

Title
LOCATION PLAN
WITH OWNERSHIPS

Top Floor UK House 82 Heath Road
Twickenham TW1 4BW
T: 07870 436 462 e-m: hartlandp@aol.com

Scale	Date	Drawn	Checked	Project no.	Drawing no.	Revision
1:1250	17/05/2018			3315	LOCN.0002	-
@ A4						

CAD Ref