


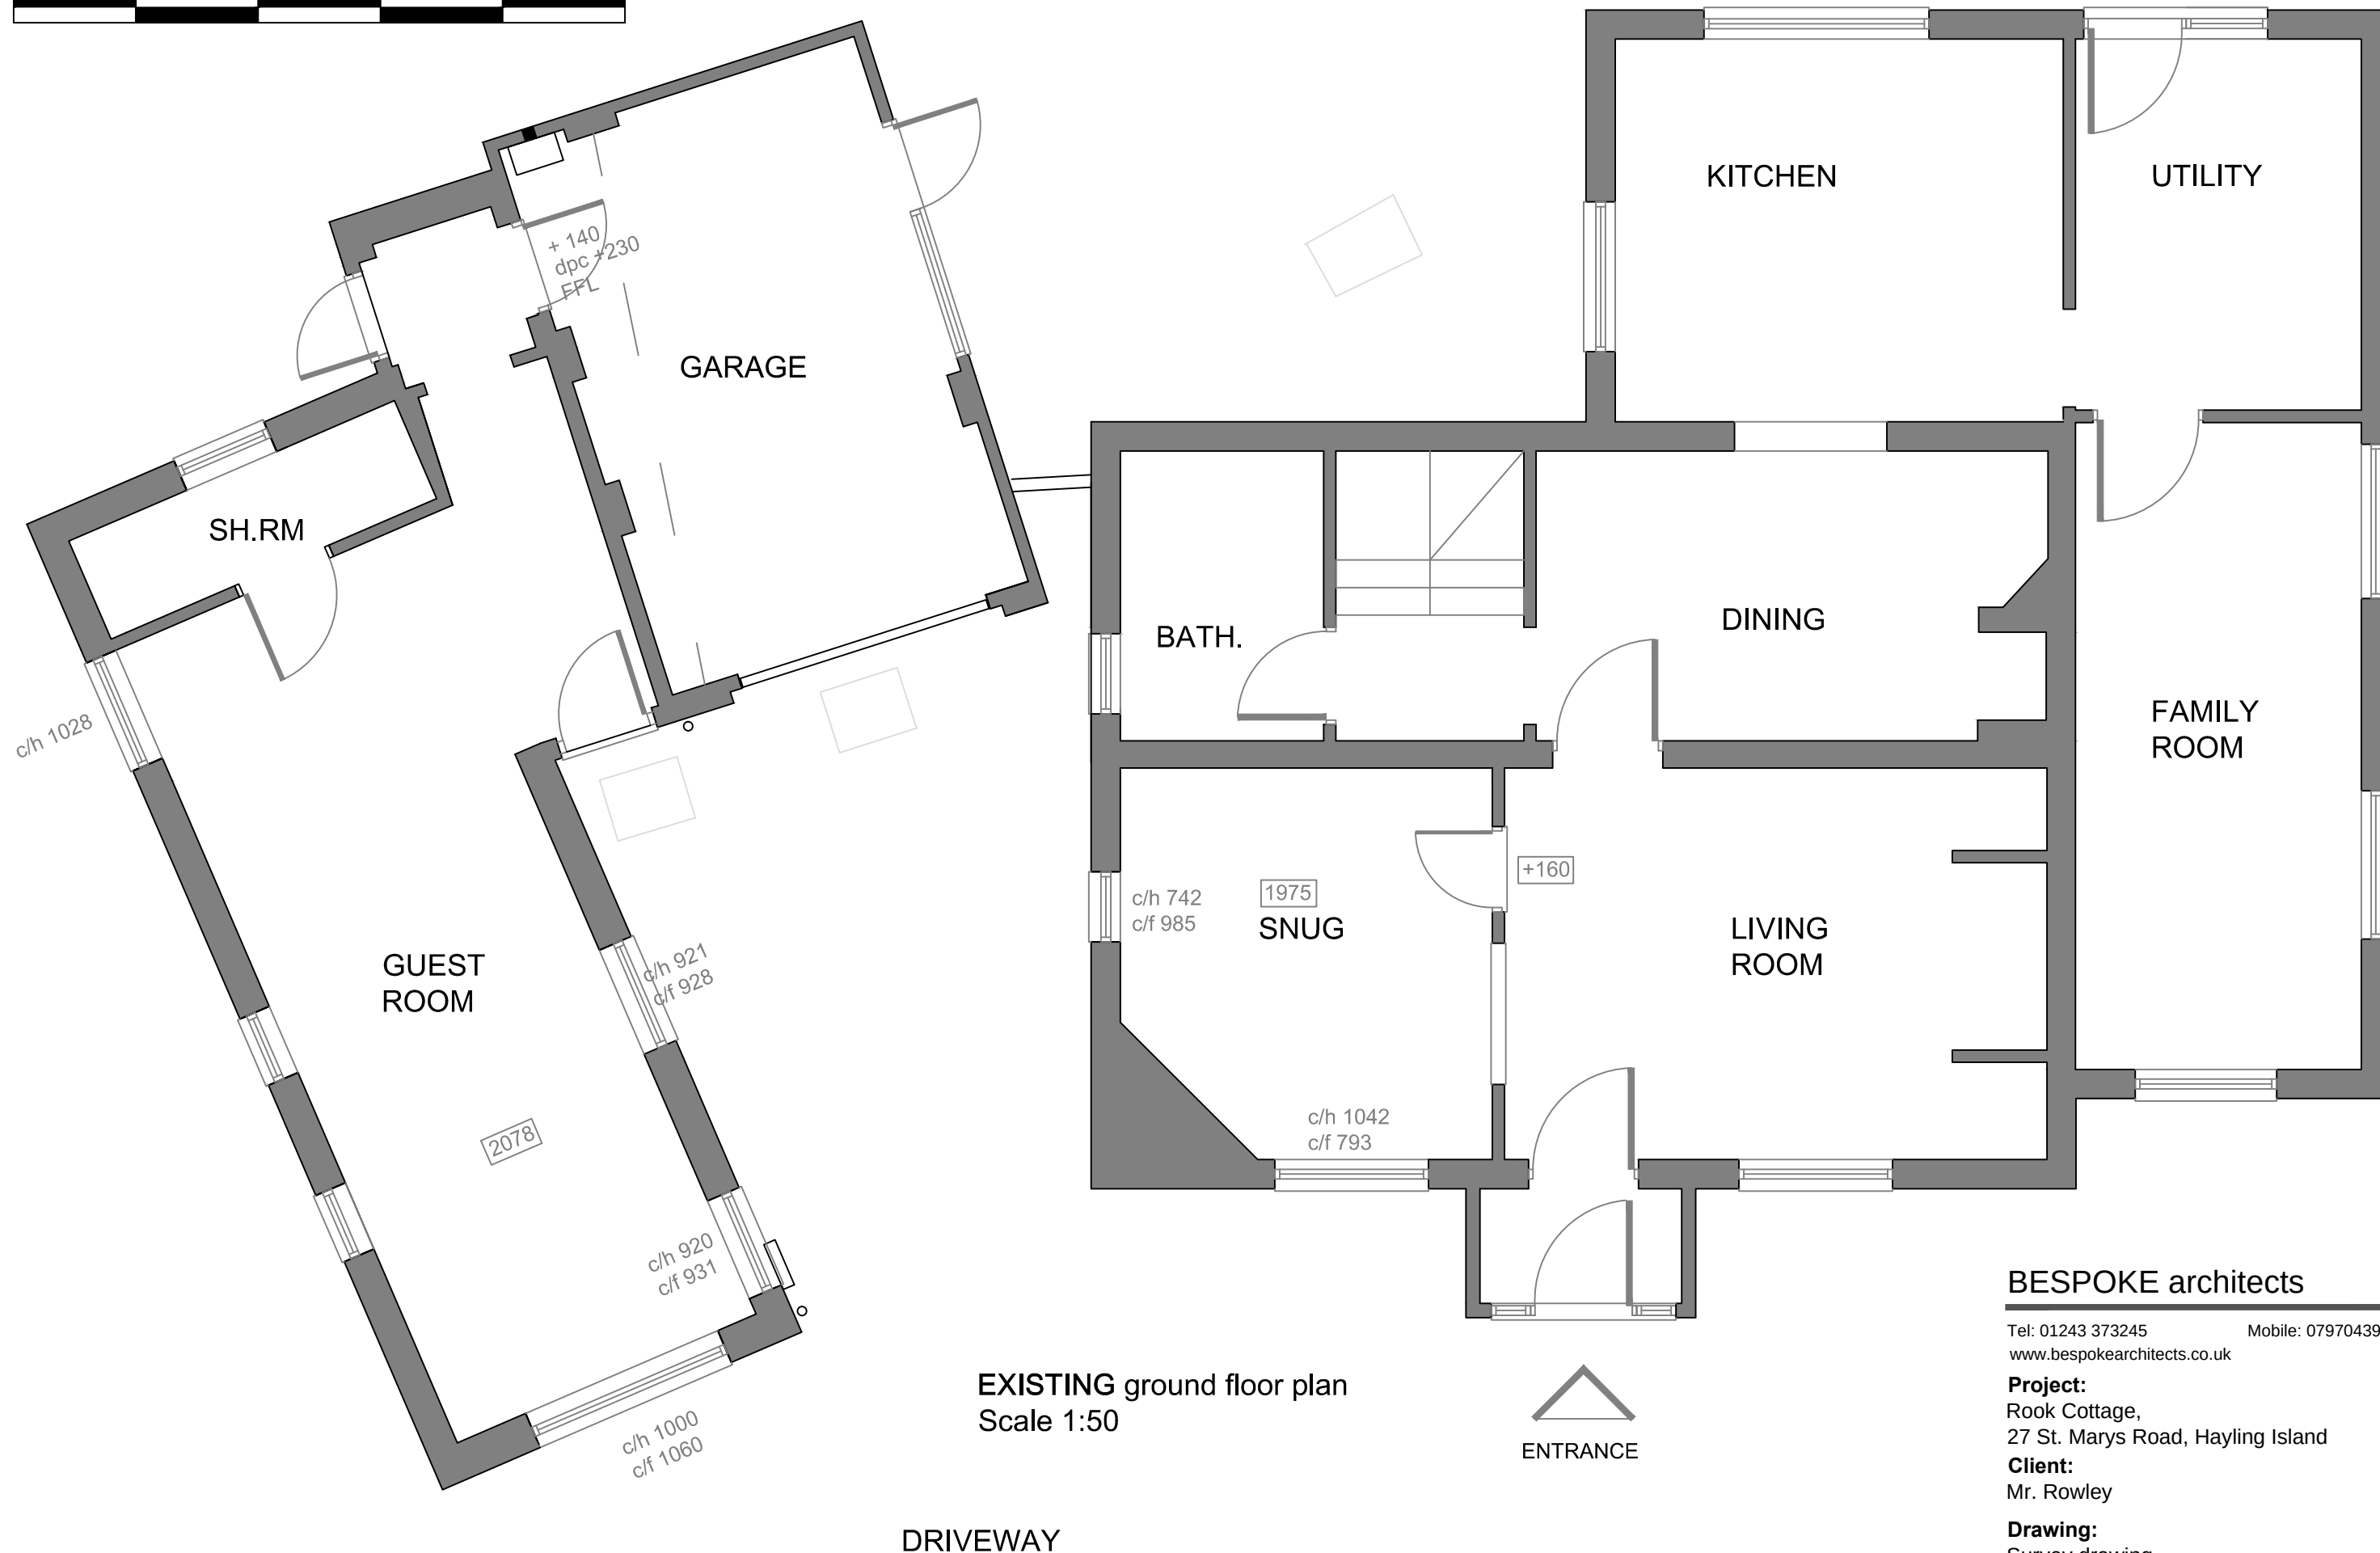

BESPOKE architects

Tel: 01243 373245 Mobile: 07970439156
www.bespokearchitects.co.uk

Project:
Rook Cottage,
27 St. Marys Road, Hayling Island

Client:
Mr. Rowley

Drawing:
Survey drawing
Existing ground floor

17.093 Drawing.: S01