



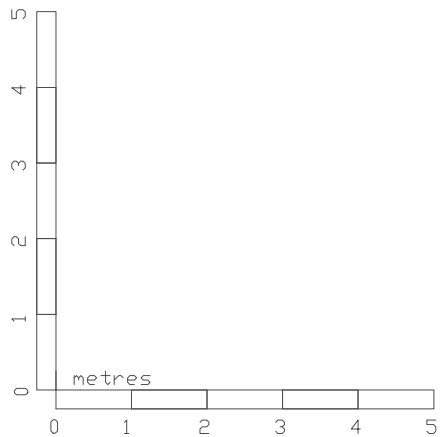

Draft

AR DESIGN STUDIO LTD
CALPE HOUSE
LITTLE MINSTER ST
WINCHESTER
SO23 9HB

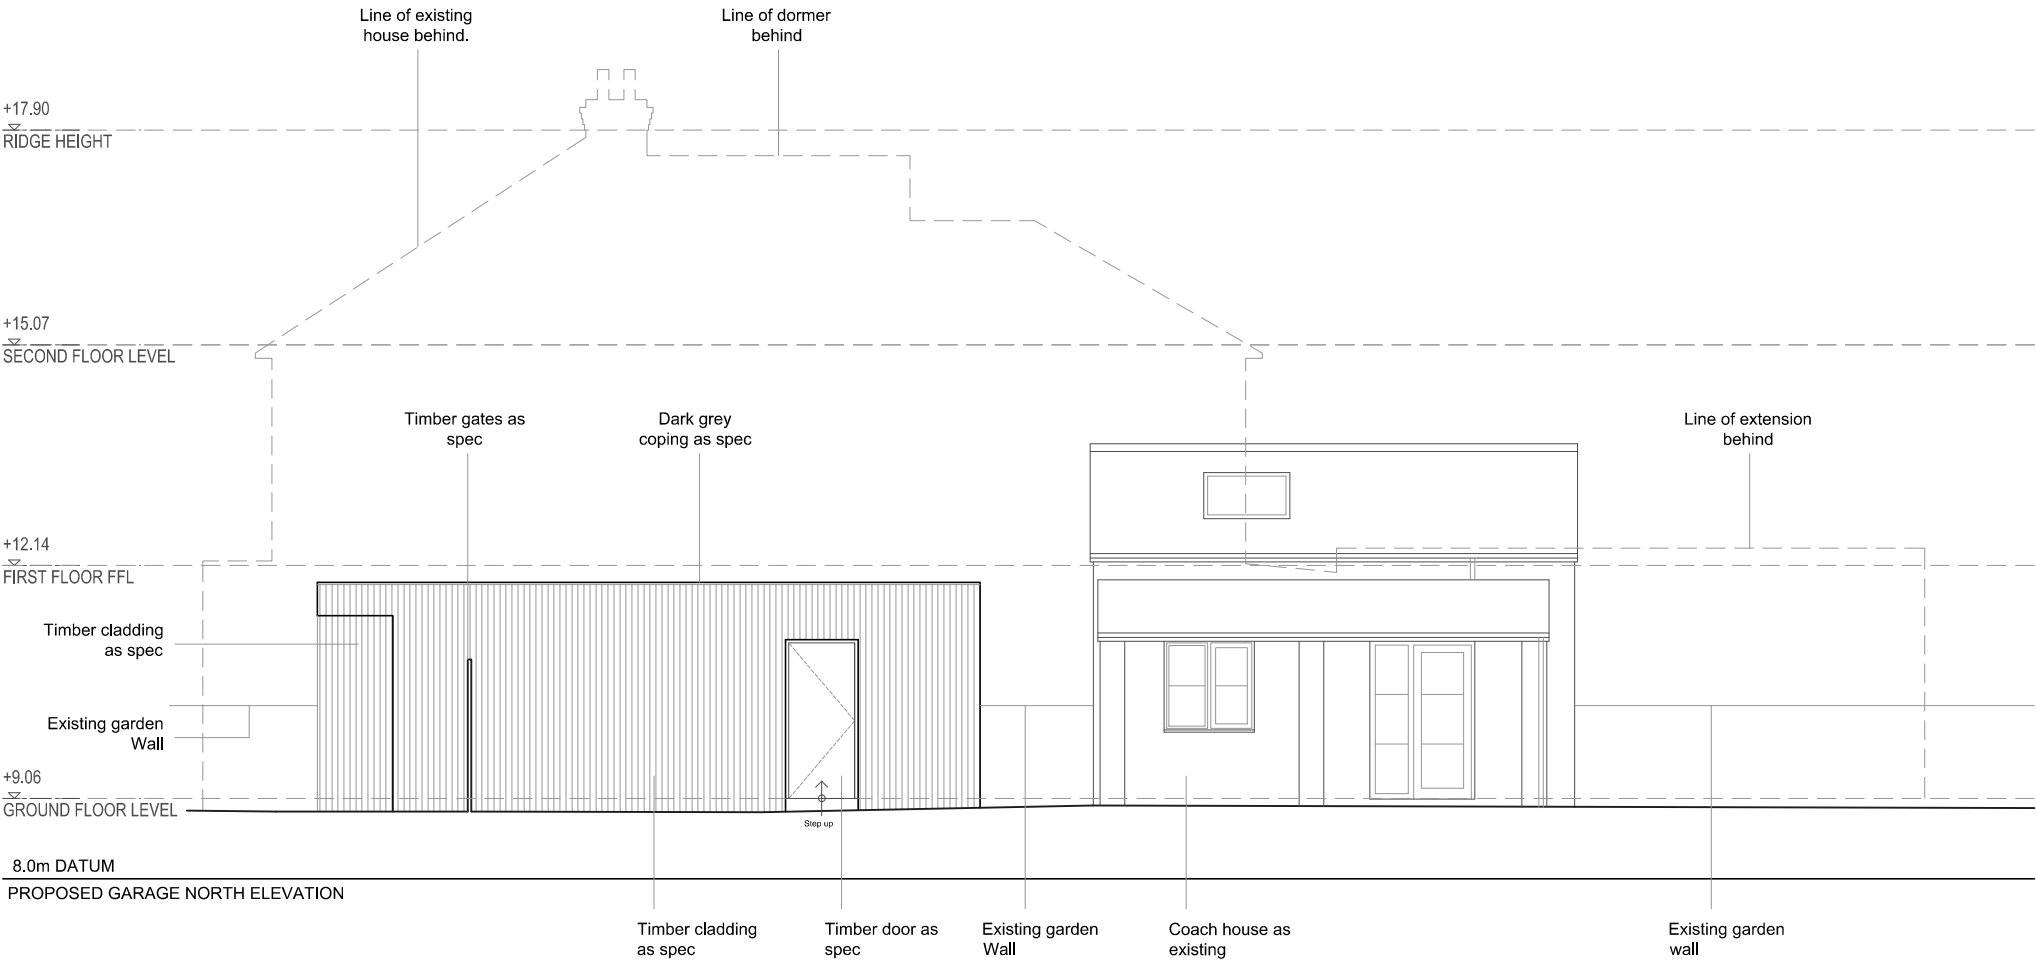

T. 01962 864545
E. INFO@ARDESIGNSTUDIO.CO.UK
WWW.ARDESIGNSTUDIO.CO.UK

Copyright: All rights reserved. This drawing and design must not be reproduced without permission. Dimensions are in millimetres unless specified. Only written dimensions to be worked from. Do not scale from this drawing.

Job title
Westbourne Avenue

Drawing title
Coach House and Proposed Garage N Elevation

Status
Planning

Drawn by	Checked by	Date	Scale at A3	Scale at A2
HA	AB	Aug 2018	1:100	-
Job No.	Dwg No.	Revision		
745	P112	-		