


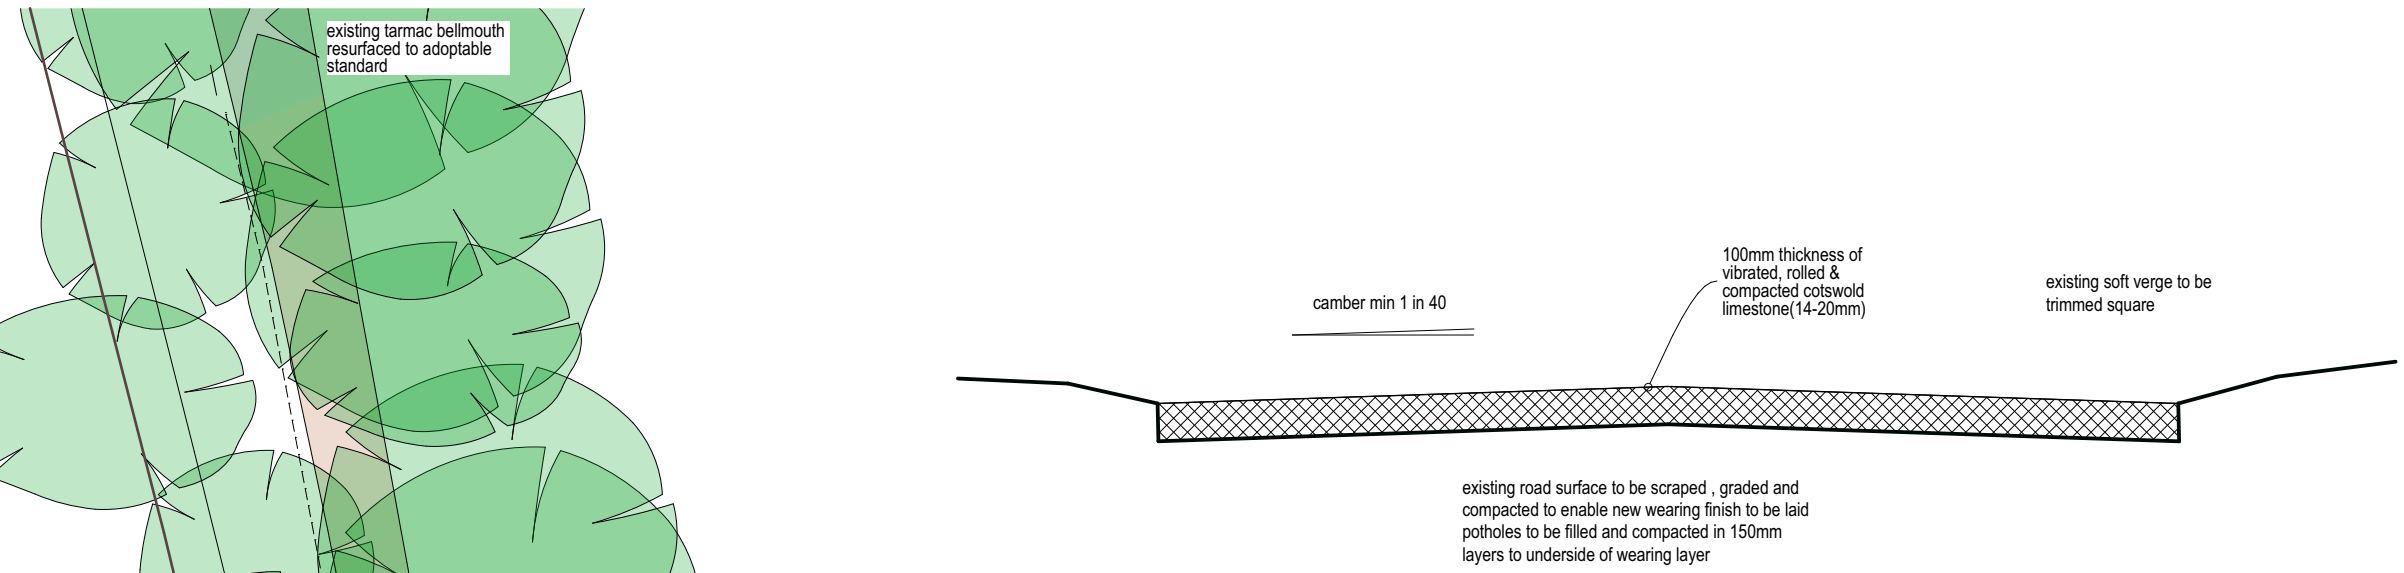


typical cross section through Redlands Lane 1 : 20



Brief Program of Works

Initial works; temporarily repair pot holes with adequate stone and overlay with 50mm cotswold limestone and periodically repair to maintain safe vehicular access for construction traffic & residents.  
Ongoing works; Maintain road repairs as required during construction until final surface is laid (approx. 8 months from site start).  
Final Works; Apply for closure license 2 months prior to these works being carried out with Alison Perry of HCC, notify all residents in Redlands Lane of closure and complete final road surfacing road works.

- permeable block paviers laid in herringbone pattern
  - permeable block paviers laid in herringbone pattern on aggregate filled geoweb grid system
  - 100mm thick cotswold limestone(14-20mm) on aggregate filled geoweb grid system
  - grass
  - buff riven paving slabs
  - 100mm thick cotswold limestone(14-20mm) on existing repaired gravel
  - existing tarmac resurfaced to adoptable standard
- 24.060 + existing levels altered  
24.060 + existing levels retained  
23.000 + proposed levels
- o — foul drainage  
— o — storm drainage  
— electric service  
— BT service  
— water service  
— gas service
- FOR DRAINAGE DETAILS REFER TO  
ESCHER SILVERMAN DRAWING  
ES1660-502-02P Rev A

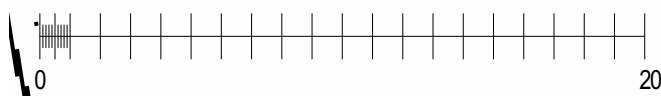

scale bar 1 : 250 @ A2

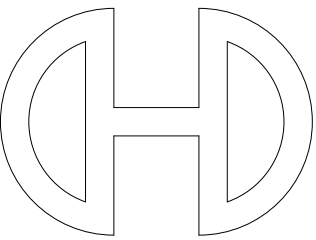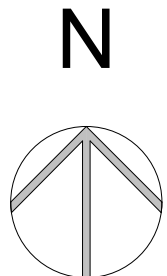

Victoria House 14 St Johns Road Hedge End Southampton Hampshire SO30 4AB  
Tel: 01489 773377 \* Fax 01489 797111 \* E mail sales@crayfernhomes.co.uk  
All dimensions are to be checked onsite prior to commencement of work  
This drawing is the copyright of Crayfern Homes Limited  
and may not be copied altered or reproduced in any way without their written authority

**SITE LAYOUT**

**DEVELOPMENT AT  
REDLANDS LANE  
LONG COPSE LANE  
EMSWORTH**

**FOR  
CRAYFERN HOMES LIMITED**