
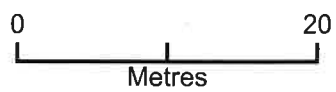


40 The Dale - 2140.18

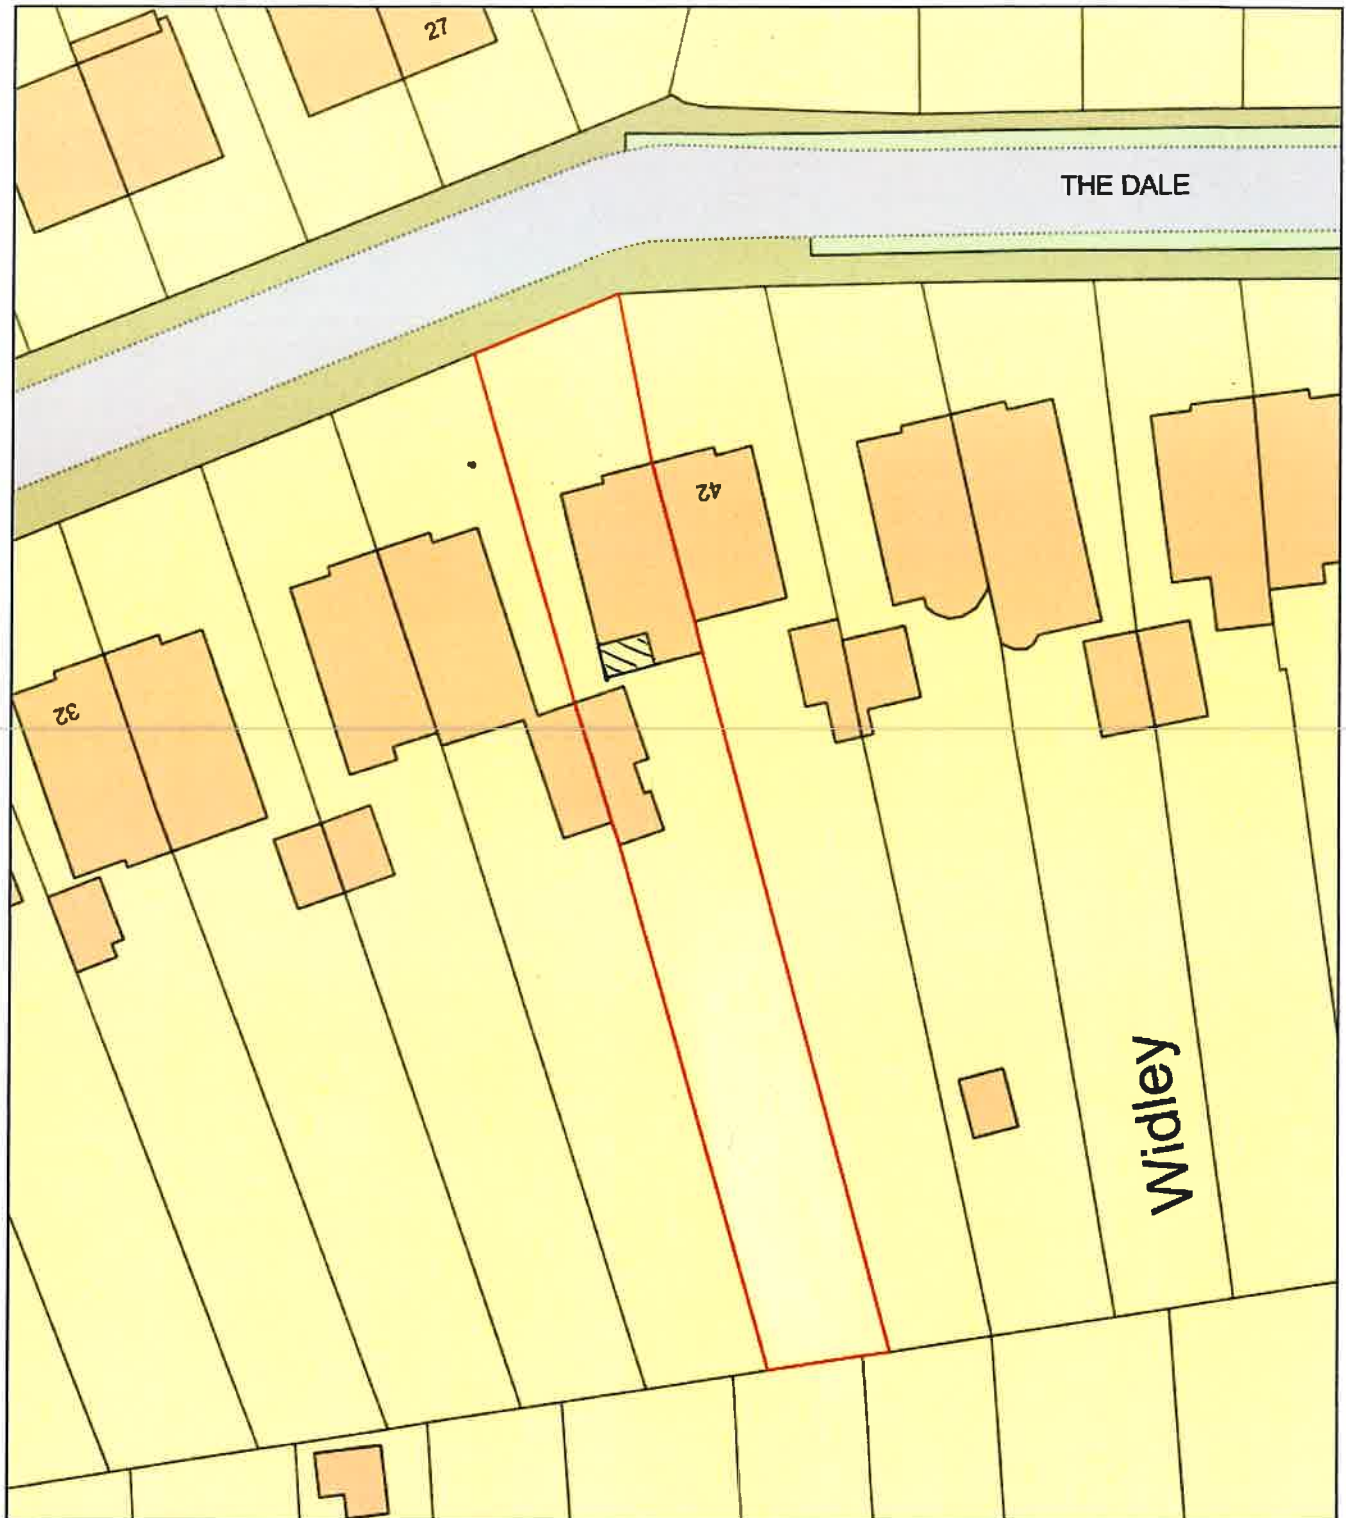

Plan Produced for: Mr Terry Lawson

Date Produced: 13 Jul 2018

Plan Reference Number: TQRQM18194090617965

Scale: 1:500 @ A4