

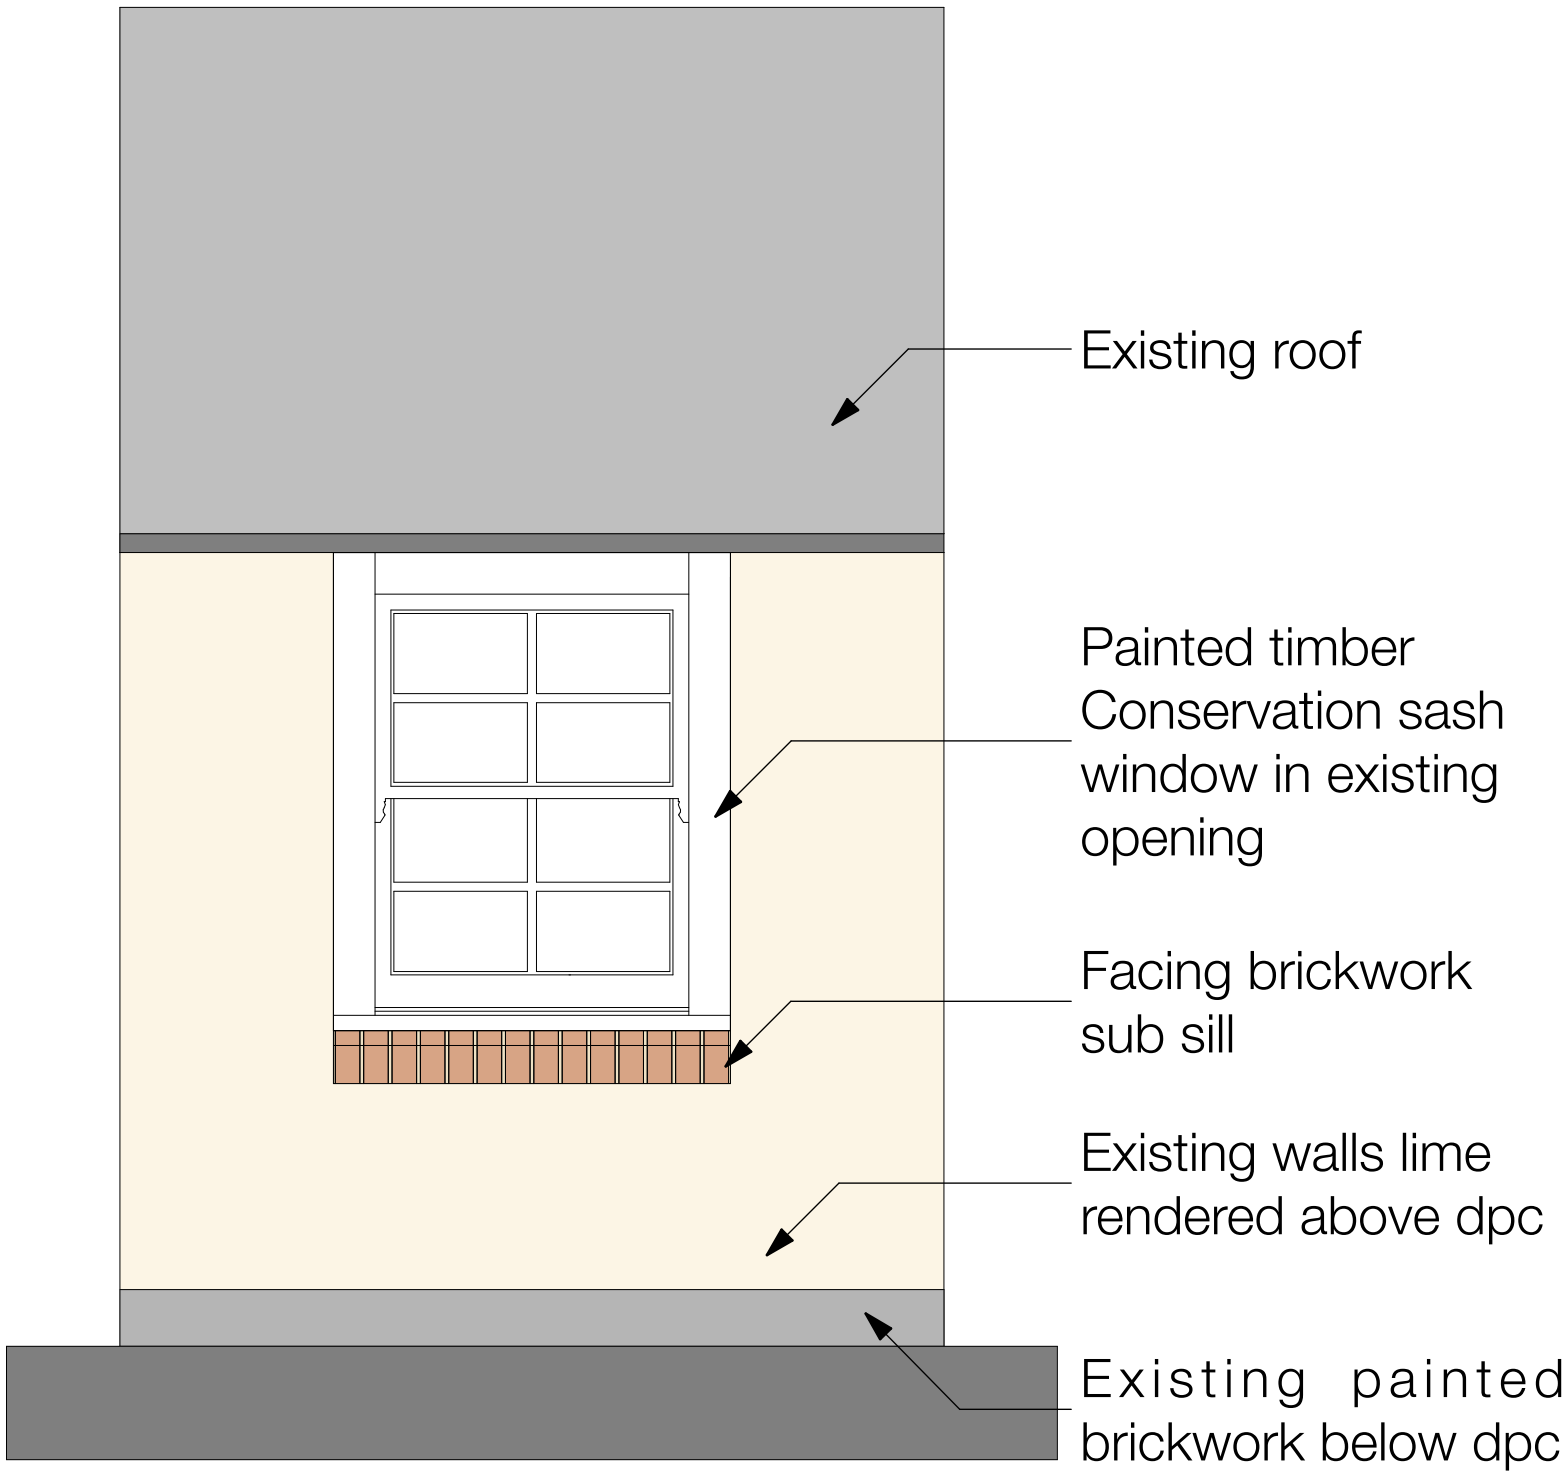


Elevation 1 : 20

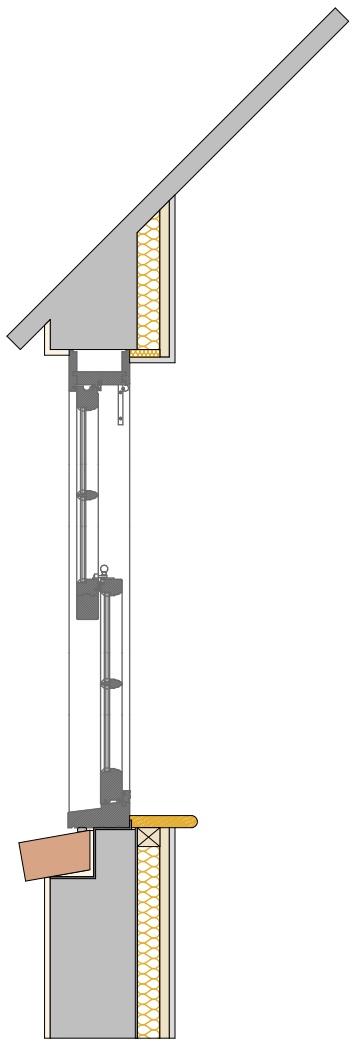

Section 1 : 20

Plan 1 : 20

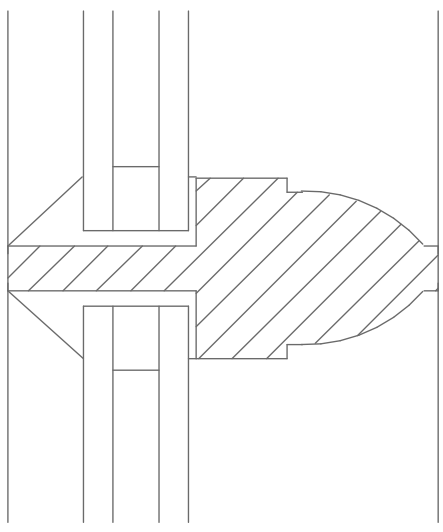

Glazing Bar 1 : 1

RevID	Issued By	Issue Date	Issue ID	Modified by	Checked by	Approved by

Status	Purpose of Issue: Proposed Plans	Issue Date / Date printed: 02/01/2018	Layout Title: Sash Window Detail
Project: Proposed Garage Conversion 39 Havant Road Emsworth		Scales @ A3: 1:20, 1:1	Client: Mr & Mrs S O'Hea
Originator: Downland Design Ltd -		Project No.: 1721	Drawing Number: project / originator / zone / level / type / role / number: A.02.8 / rev