Key

Indicates Chimney Locations

CHIMNEY DETAIL (NOT TO SCALE)

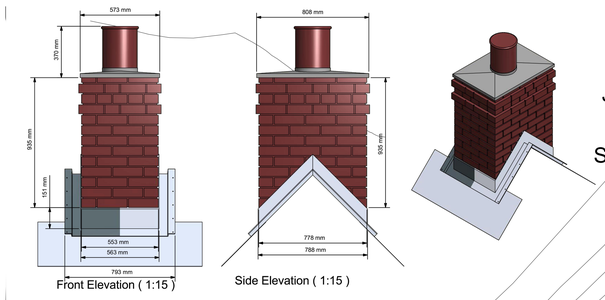

Ordnance Survey, (c) Crown Copyright 2018. All rights reserved. Licence number 100022432

DO NOT SCALE
All dimensions to be checked on site and Architect to be notified of any discrepancies prior to commencement

DESIGNER'S RISK ASSESSMENT
Construction (Design and Management) Regulations 2015

RESIDUAL RISKS:

REF:	DESCRIPTION	DATE:

0 5 10 20 50 metres

Scale 1:500 @ A0

Rev B 05 07 18 Brick wall added to plots 01, 02, 09, 136, 139 and contours removed from drawing. VT
Rev A 03 07 18 Layout revised following comments from highways dated 29 06 18. VT

REVISION	DATE	DESCRIPTION	CHECKED

idpartnership NORTHERN

ARCHITECTURE | MASTERPLANNING | URBAN DESIGN

IDPartnership Northern, St Jude's, Barker Street, Shieldfield, Newcastle upon Tyne, NE2 1AS
T: +44 (0)191 261 4442 | W: idpartnership.com | E: info@idpartnership-northern.com

JOB / CLIENT
Sinah Lane, Hayling Island
for BDW Southampton

DRAWING TITLE
Chimney Location Plan

PROJECT ARCHITECT	DRAWN BY	CHECKED
KD	KT	

SCALE	PROJECT NO.	DRAWING NO.
1:500 @ A0	N81:2517	PL-10B

DATE: June 2018

DRWG. STATUS: DRAFT | CONSULTATION | TENDER | CONSTRUCTION | RECORD

C O P Y R I G H T : IDPartnership Northern