


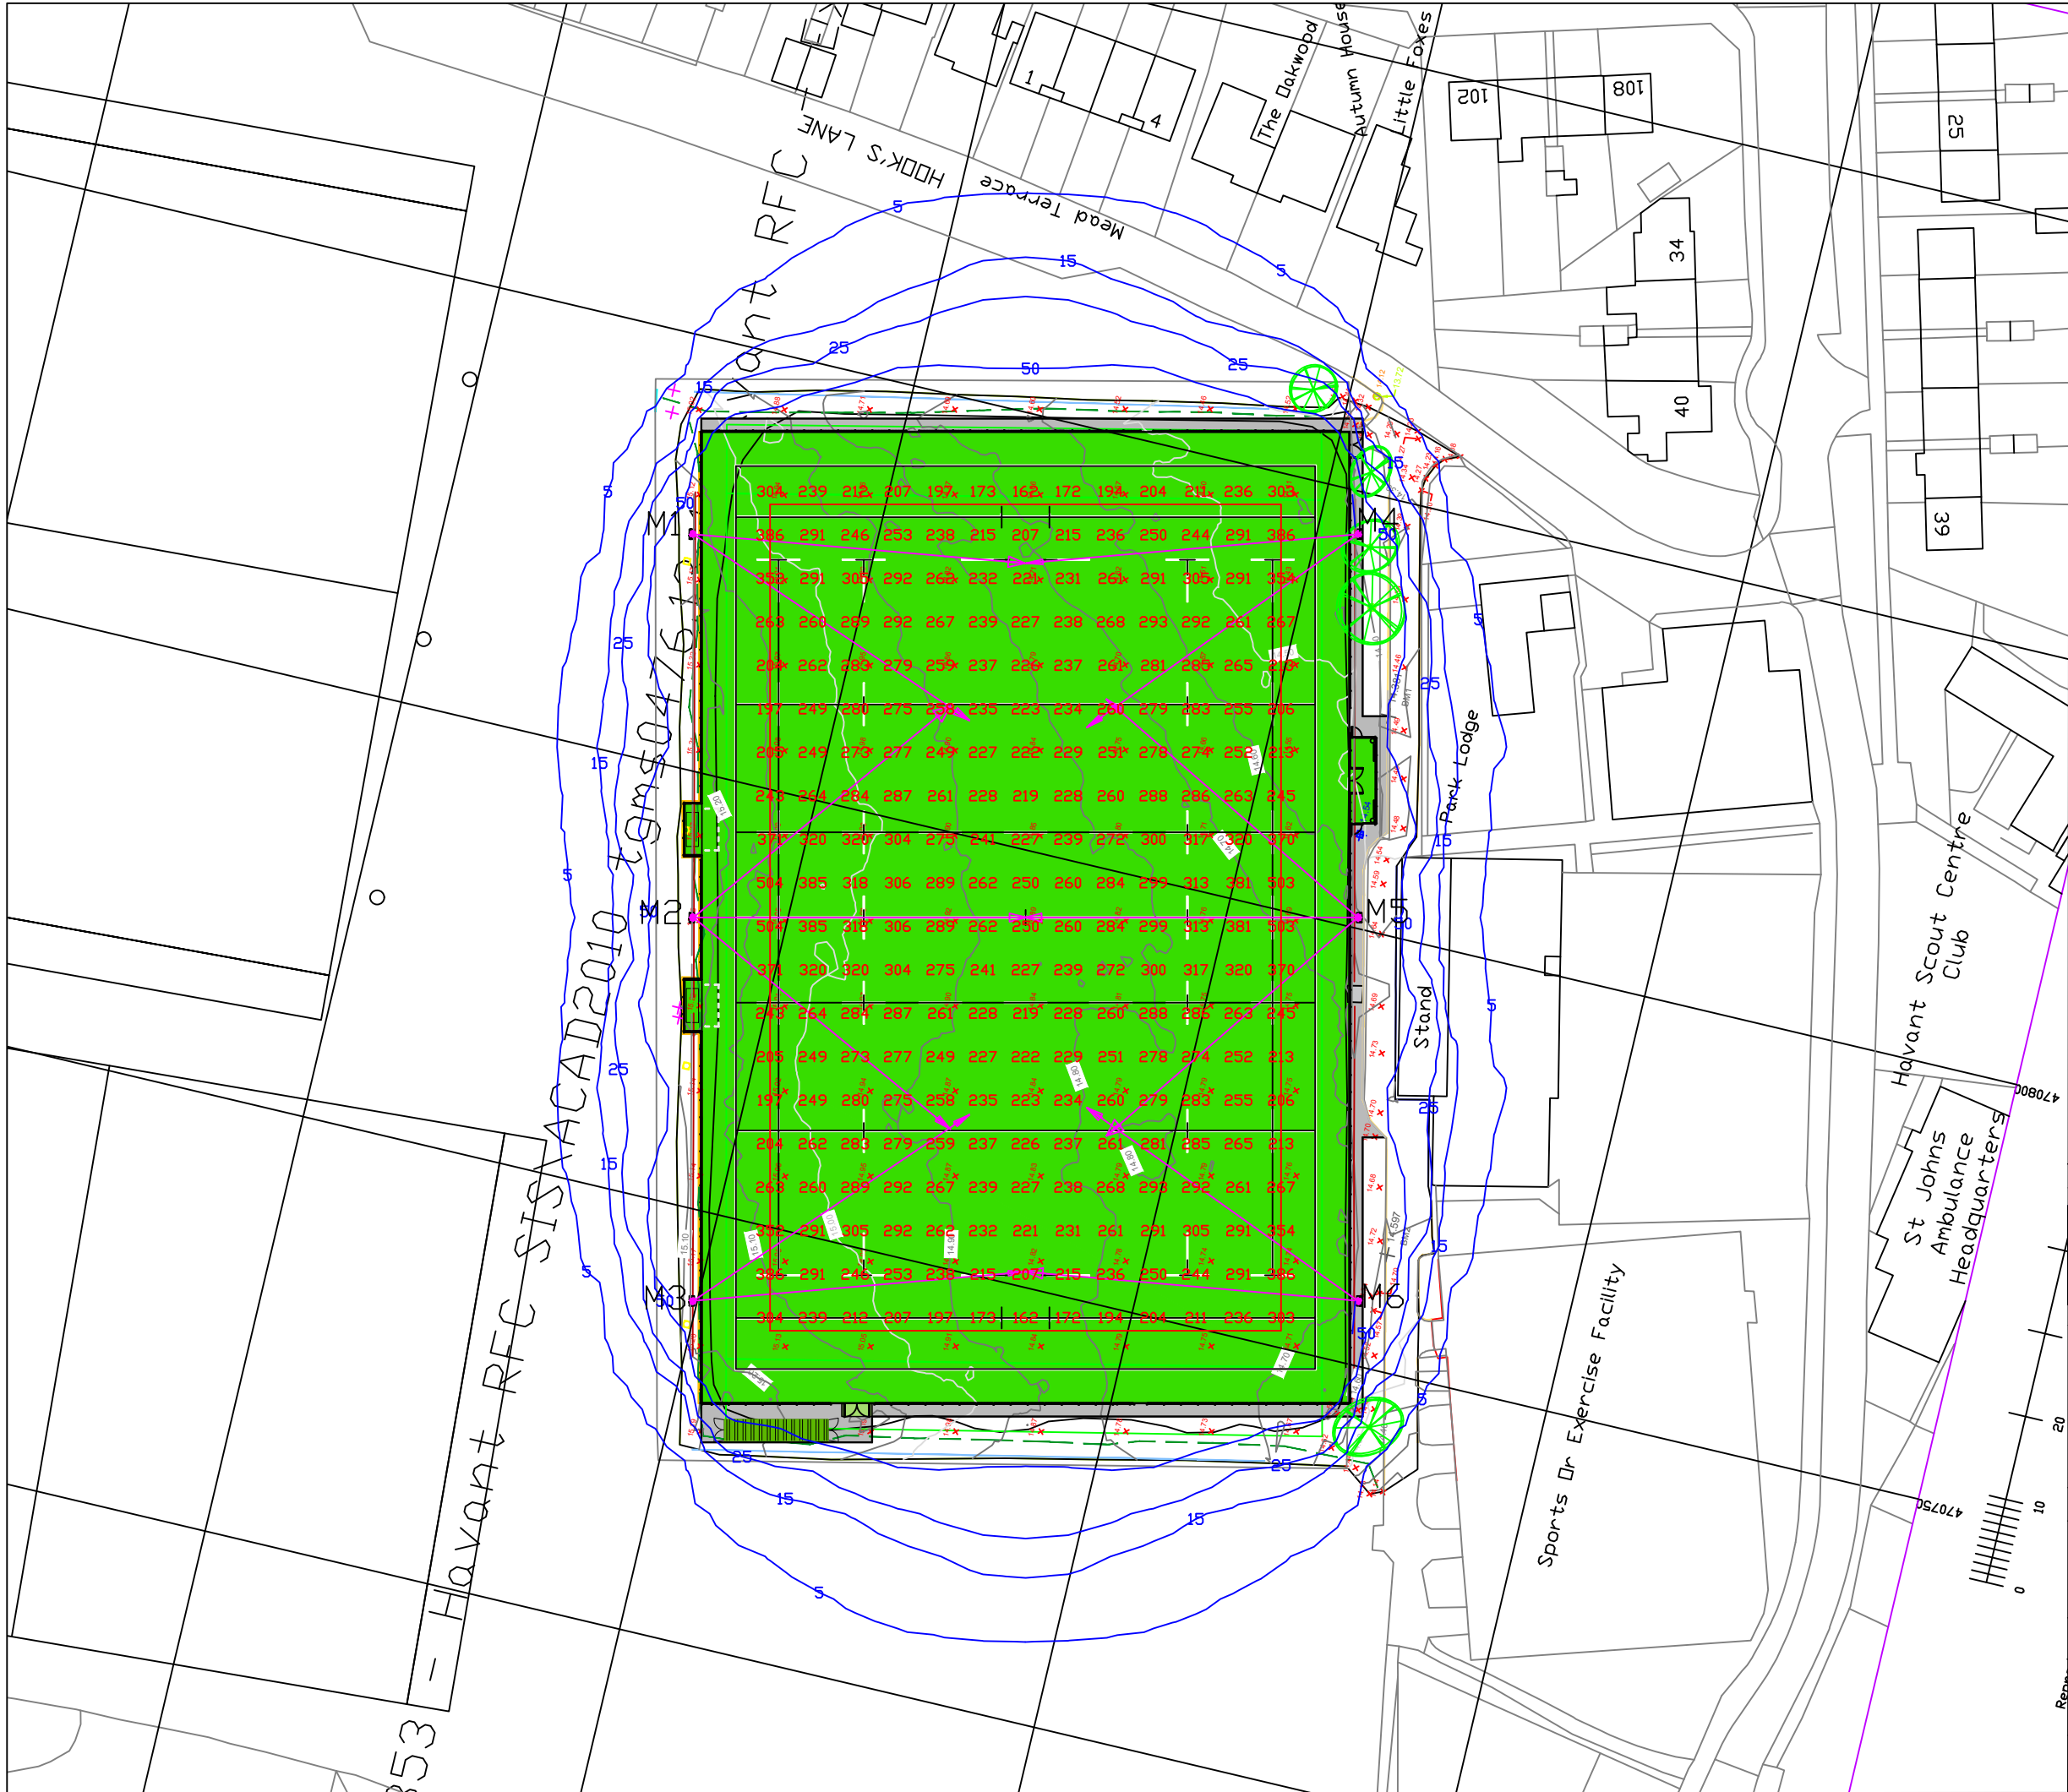

Notes

Floodlighting Equipment
6 x 15m Masts (M1-M6)
Each carrying the following Floodlights :-
M1,M3,M4 & M6...2 x WB03/2KW/A3MAXI
M2 & M5.....3 x WB03/2KW/A3MAXI

Lamps (OSRAM)
2000W/HQI-TS/W/N/L
(230 000 INITIAL Lm)

Illuminance Levels
Initial -
(100hrs) E.i.ave = 263Lux
Maintained -
(4000hrs) E.i.ave = 210Lux

Uniformity
Emin/Eave = 0.66

Grid values in Lux(initial).
Grid interval = 5m.
Contour values in Lux (initial).
Contours: 5, 15, 25, 50 Lux.

Maintenance Factor = 0.80

HALLIDAY LIGHTING

Project
HAVANT RFC

www.halliday-lighting.co.uk

Drawing Title
Proposed floodlighting

Drawn By (print) JM	Date 28/03/2018
Project No 03438	Scale 1:750 @ A3
Drawing No HLS03438	Status Proposal