
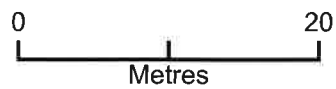


6 Lester Avenue - 2118.18

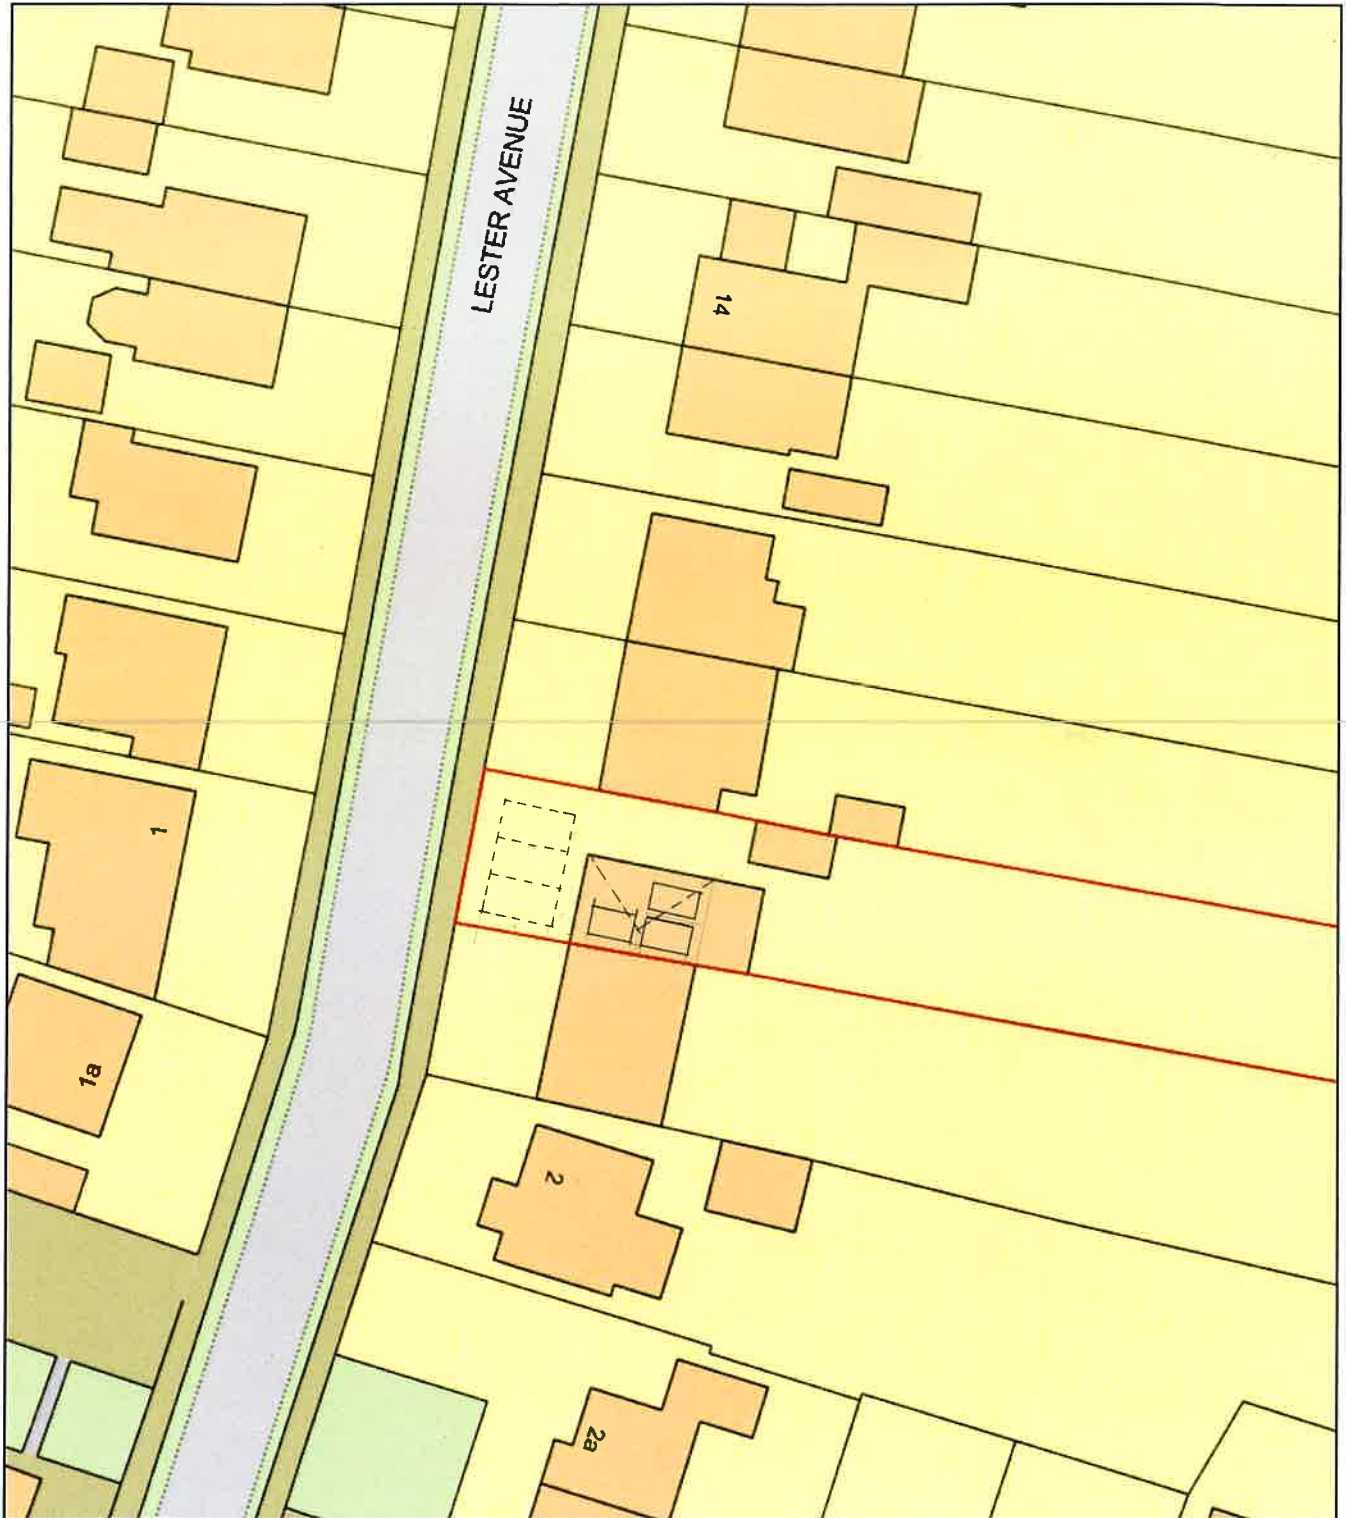

Plan Produced for: Mr T Howe

Date Produced: 31 Jul 2018

Plan Reference Number: TQRQM18212162534914

Scale: 1:500 @ A4