


NOTES:

- 1. Dimensions are in millimetres unless stated otherwise
- 2. Levels are in meters AOD unless stated otherwise
- 3. Dimensions govern. Do not scale off the drawing
- 4. All dimensions to be verified on site before proceeding
- 5. All discrepancies on this drawing to be notified in writing to the Architect.
- 6. Drawing only to be used for the purposes it was issued for.

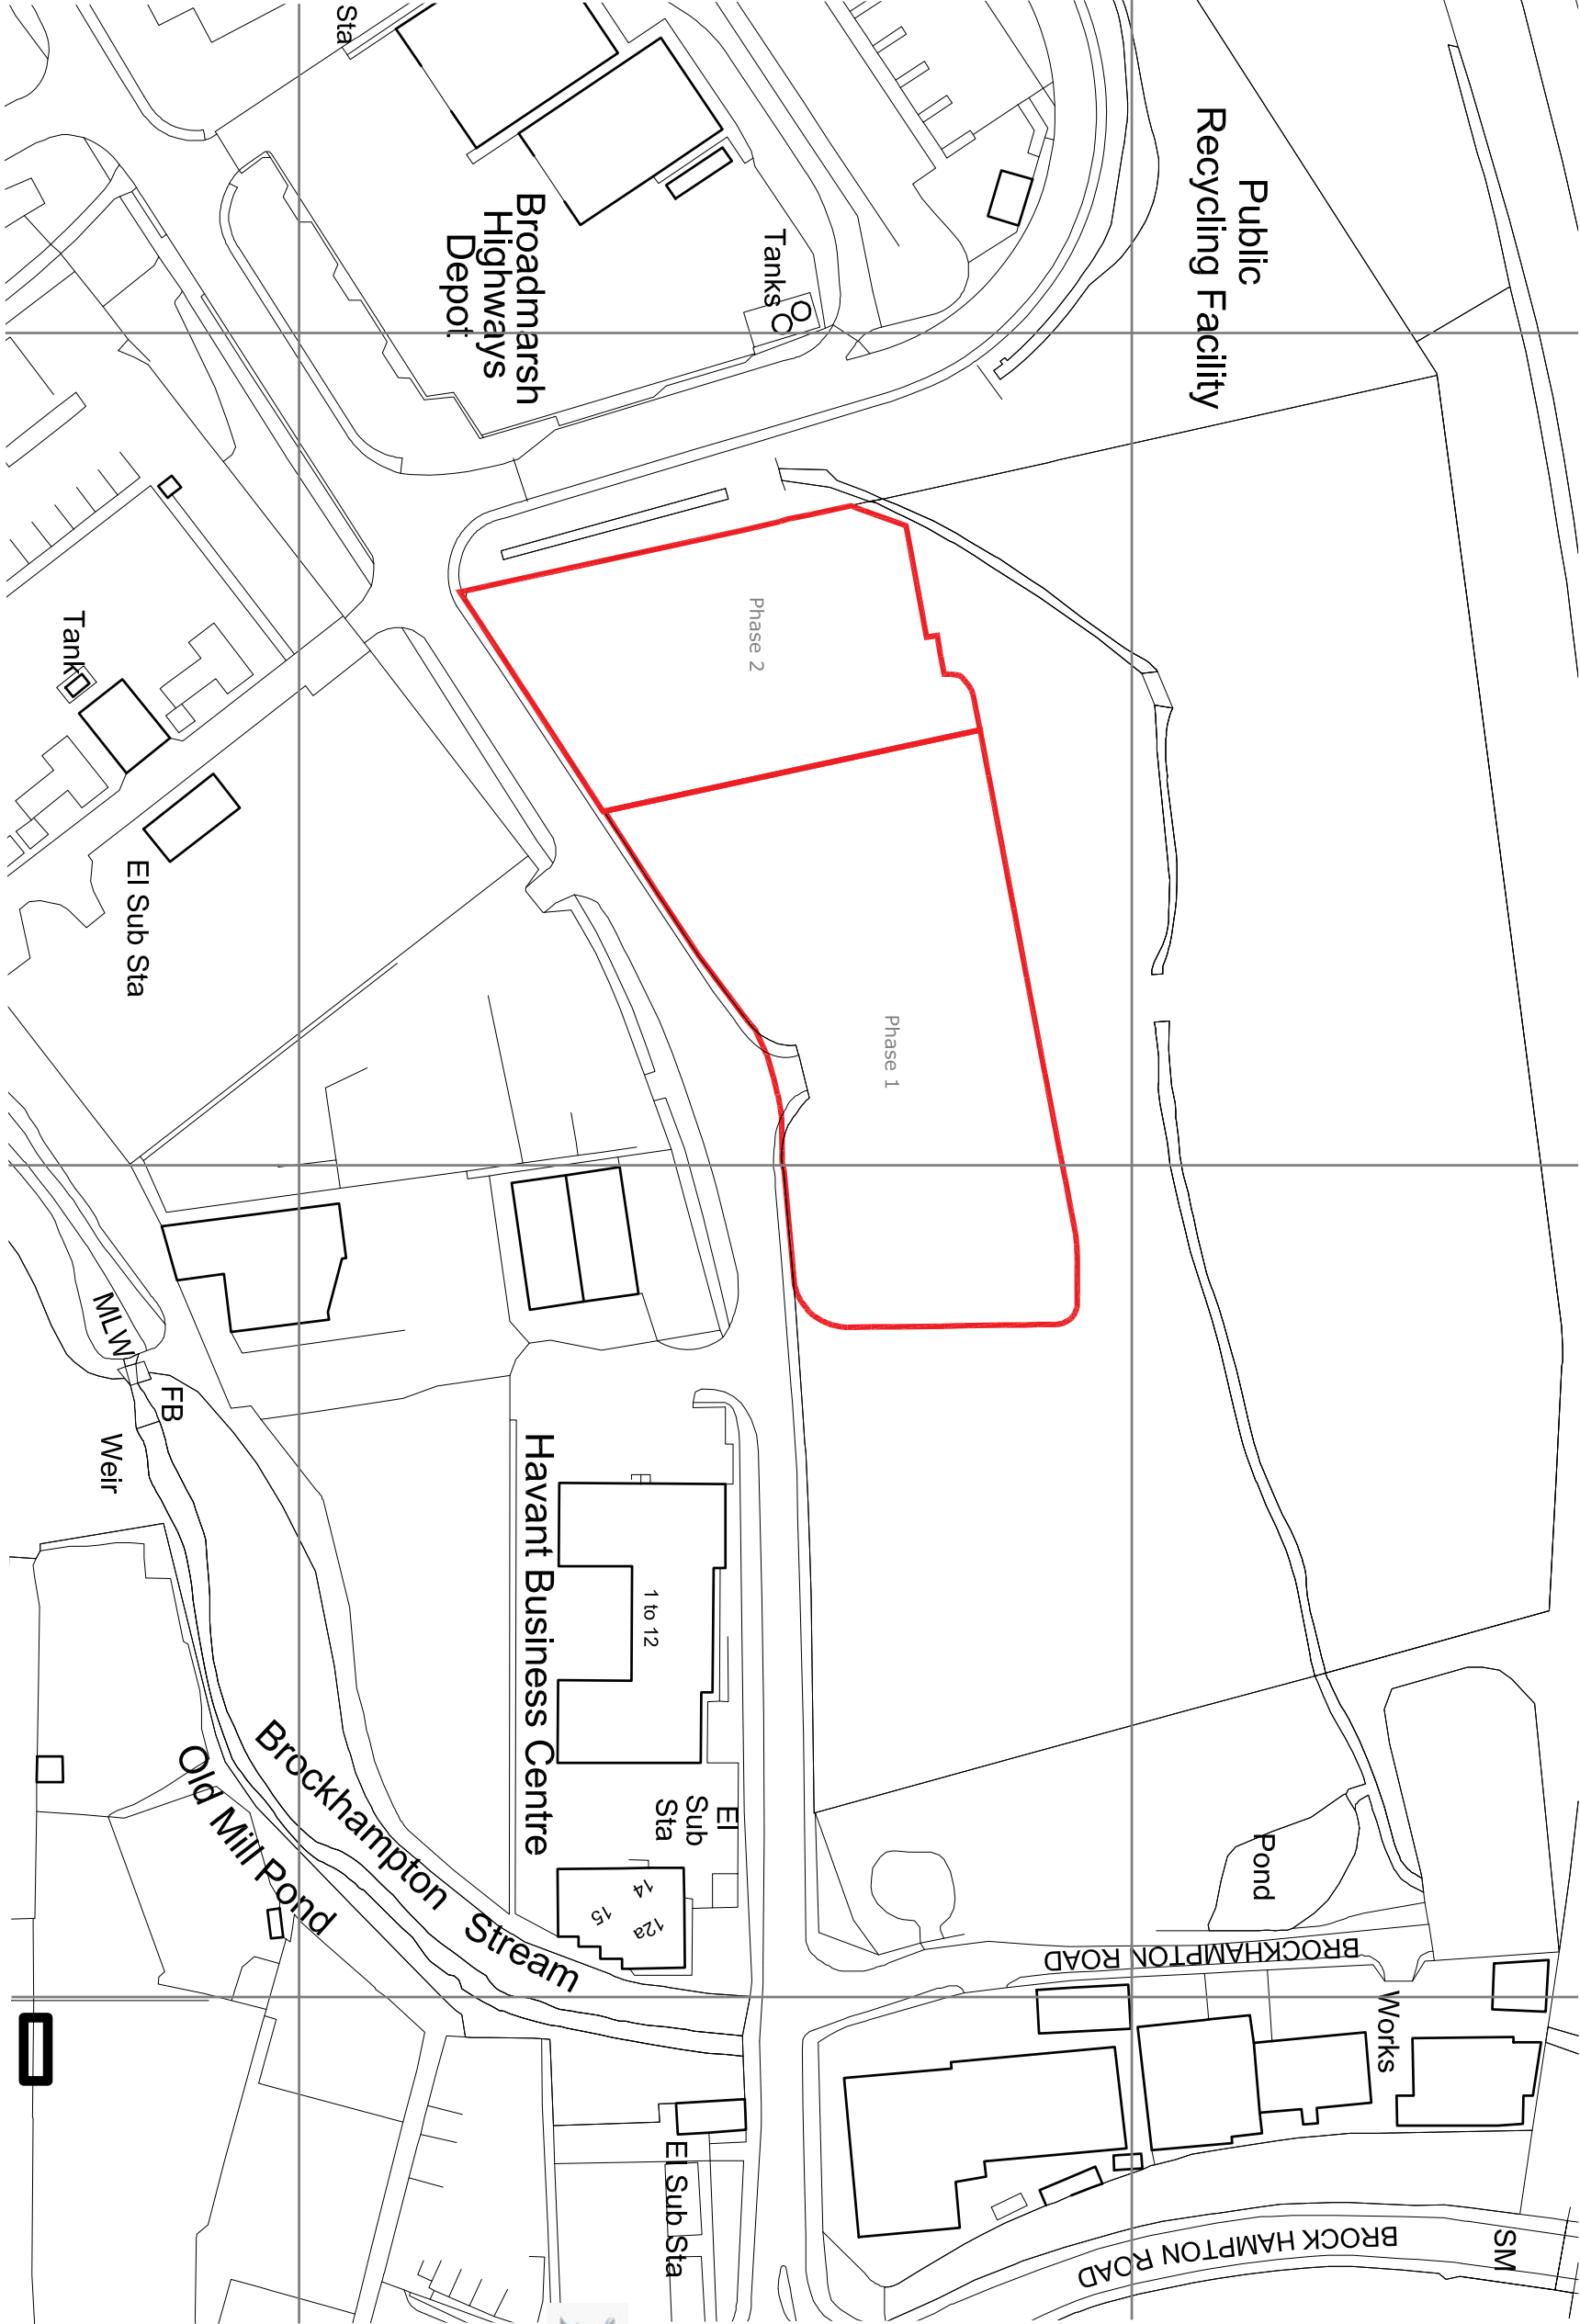

PROJECT			
Harts Farm Way Havant			
DRAWING			
Site Location Plan			
SCALE	PAPER SIZE	DATE	DRAWN BY
1:1250	A3	26.02.18	PR
DRAWING No	REVISION		
001.103.01.200			
CAD REF.	001.103.01.200 Site Location Plan.dwg		

McCurdy Russell Architects

Studios D + E The Lion Brewery, St Thomas Street, Oxford, OX1 1TG
T: 01865 202021 E: studio@mccurdyrussell.com W: www.mccurdyrussell.com