


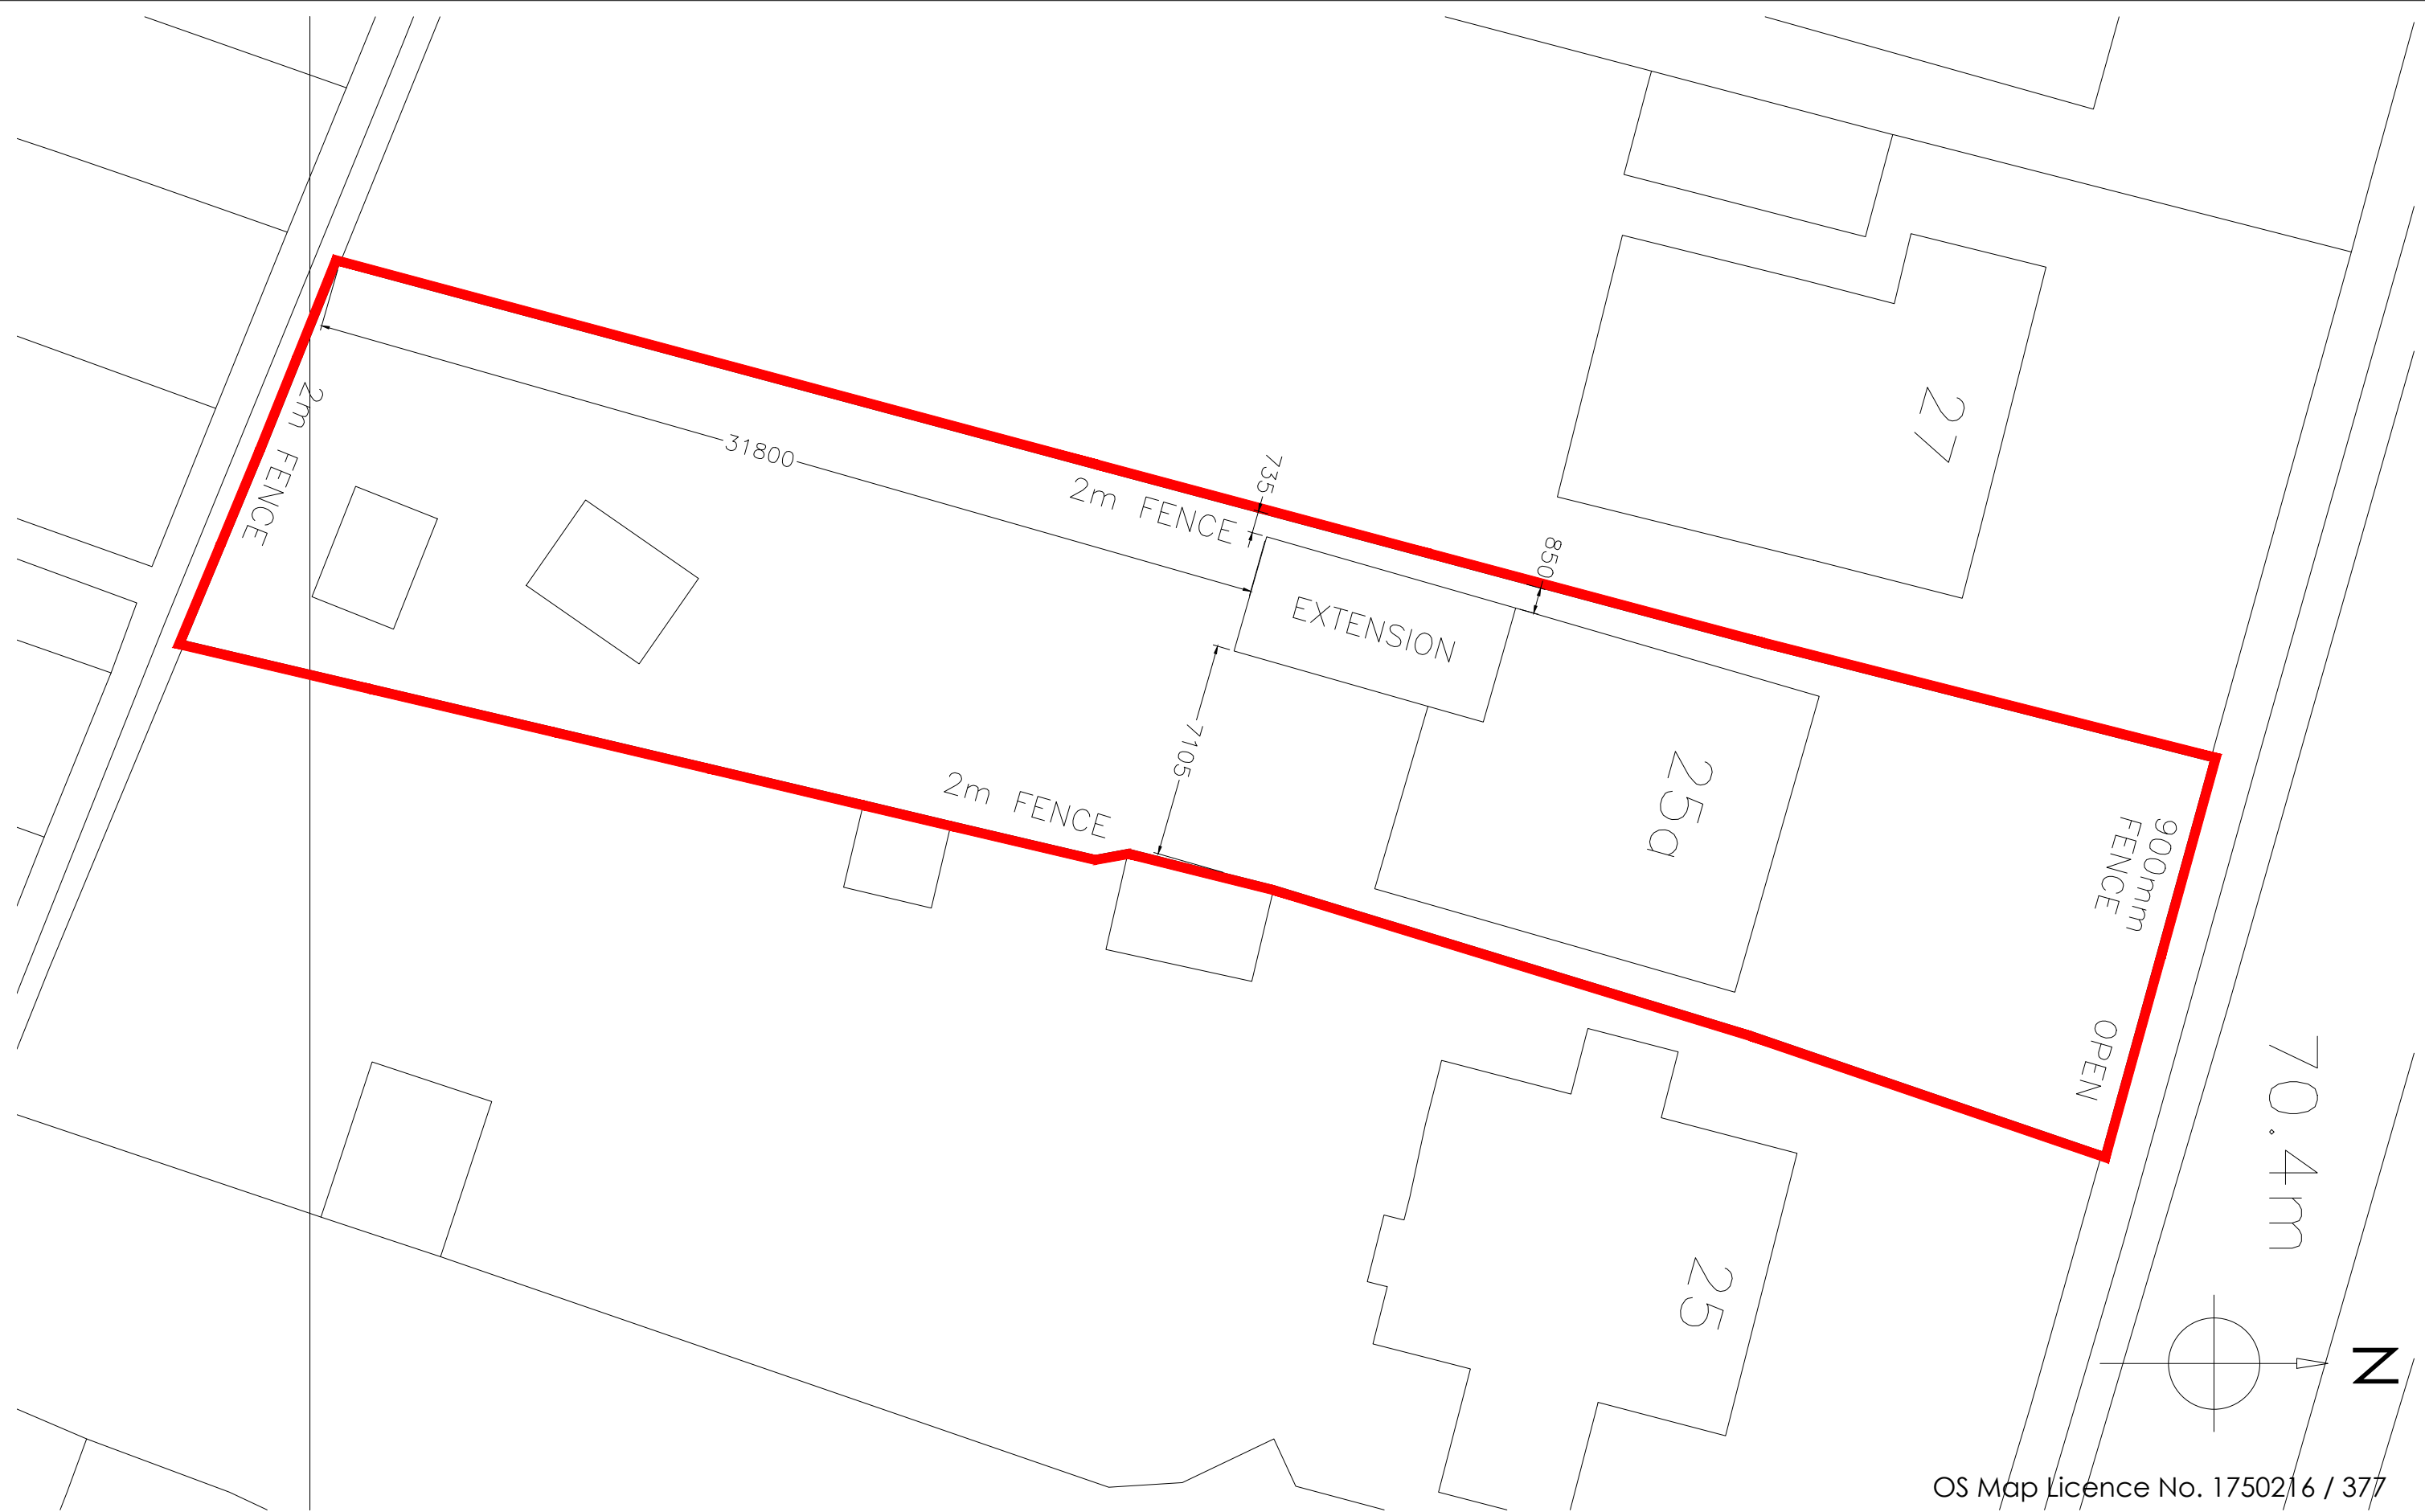


Copyright is reserved by GBS Designs and is issued on the condition that it is not copied or disclosed by or to any unauthorised persons without prior consent in writing from GBS Designs.

All dimensions to be checked on site

All structural elements to be specified by a suitably qualified structural engineer.

REV	DESCRIPTION	DRAWN	DATE
-	Initial design	GBS	20.10.16
A	Initial building regulations details added	GBS	01.03.17
B	Revisions to scheme and building regulations	GBS	08.03.17
C	Extension made longer/deeper with associated changes to building regulations	GBS	23.01.18

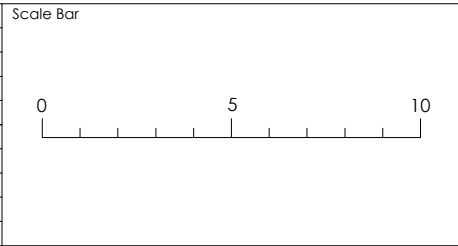

Drawing Ref	NESTOR 06
Scale at A1	N/A
Scale at A3	1:200
Date	20 OCT 2016
Drawn by	GBS

Drawing Title

Rear extension at
25a Lovedean Lane
Lovedean
Hampshire
PO8 8HJ



CAD - ARCHITECTURE - DESIGN

6 Shillinglee Waterloooville
Hampshire PO7 5RW

Tel 023 9225 8315
www.gbsimages.co.uk