


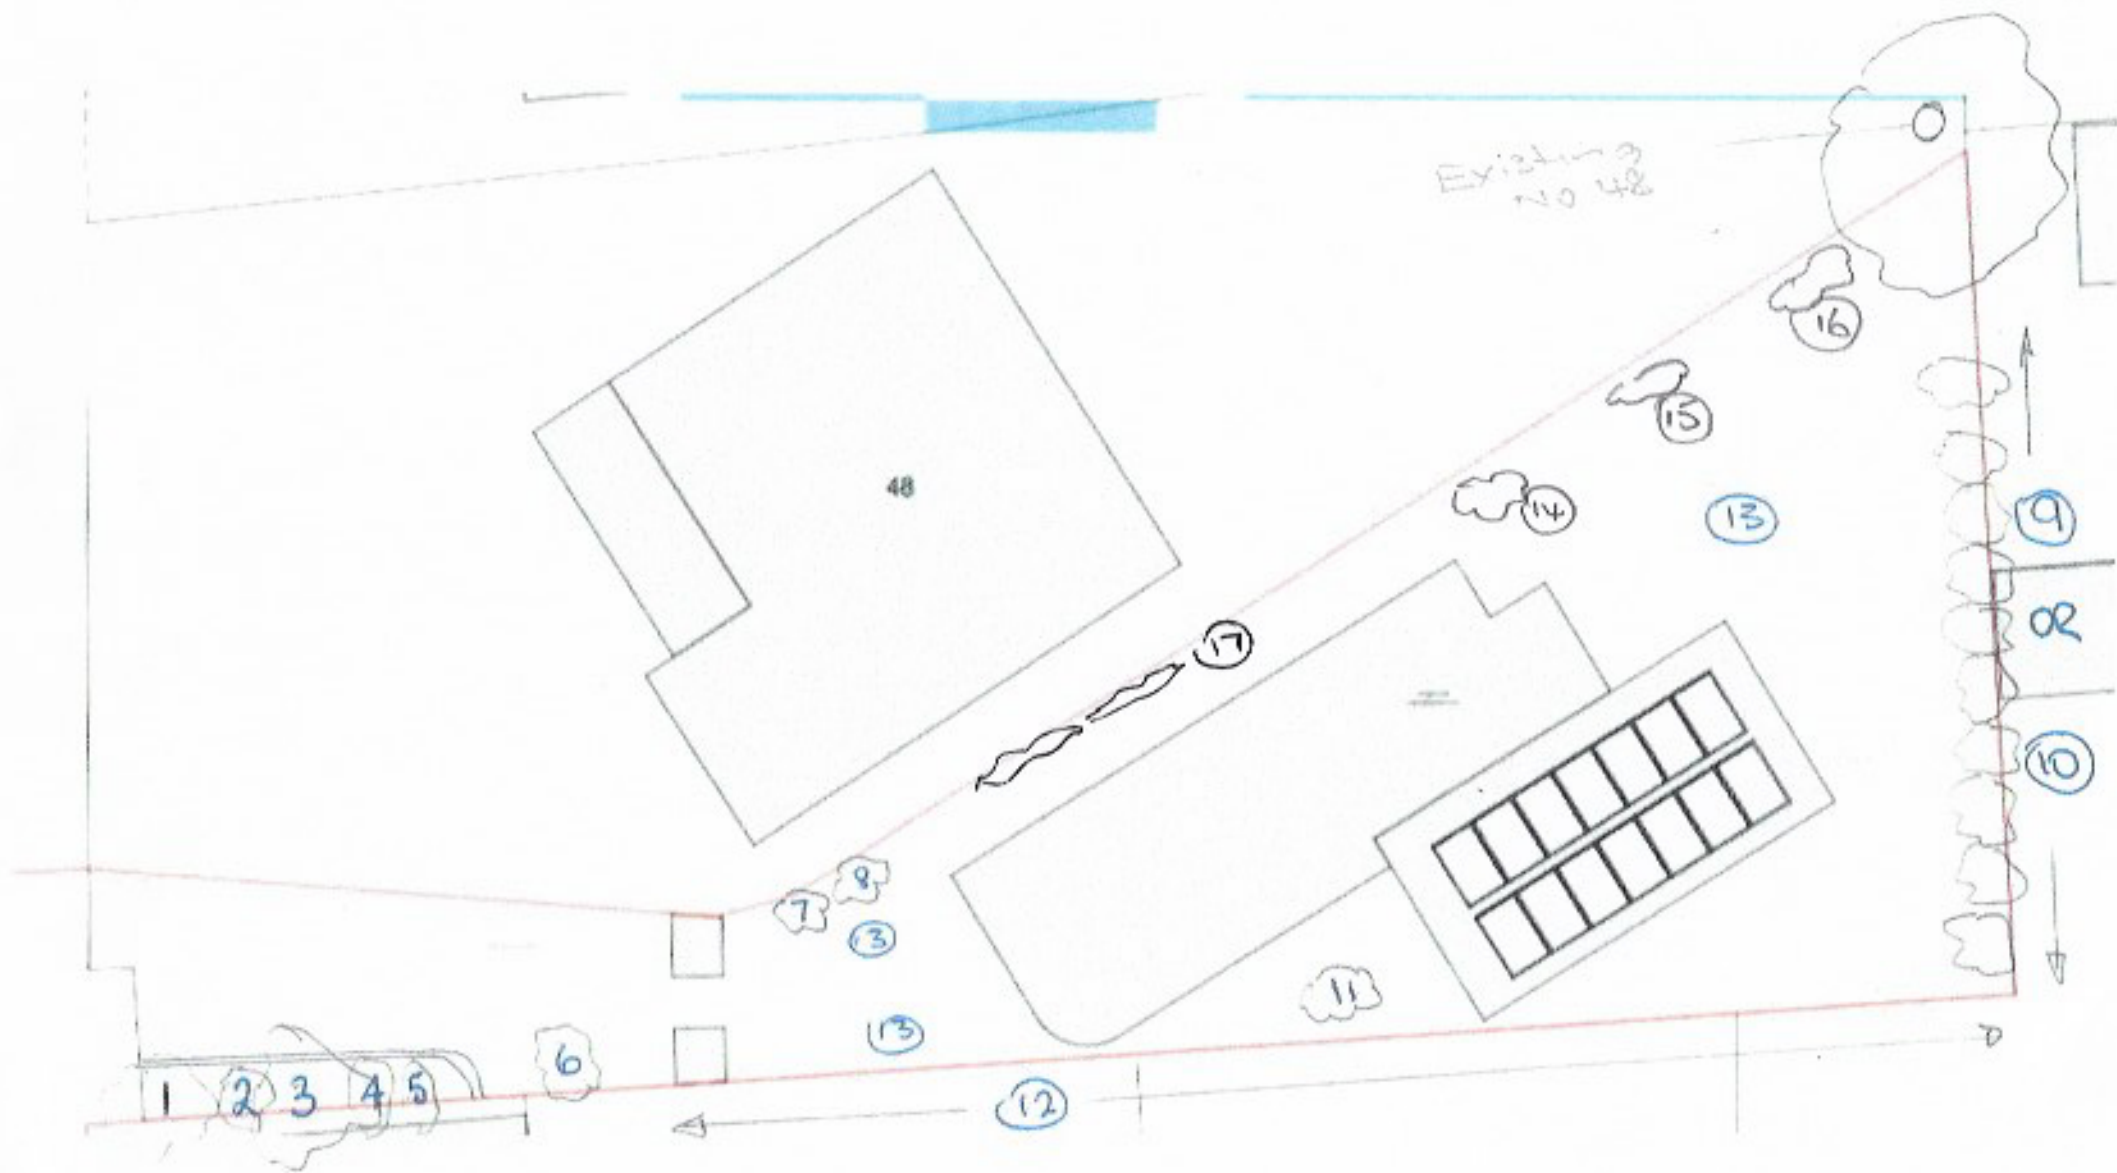

GARDEN LANDSCAPE

ITEM	Description		Type	Planting Height	Maximum Height	Maximum Width	Existing Height	Comments
1	Yew tree		Tree				5mtrs	Retained
2	Privet		Shrub				3mtrs	Retained
3	Bay		Tree				7Mtrs	Retained
4	Red Robin		Shrub				3mtrs	Retained
5	Fuscia		Plant				50cms	Retained
6	Buddleia Davidii	Butterfly Bush	Plant	40cms	200cms	150cms	New	
7	Cytisus	Scoparius	Shrub	20cms	150cms	150cms	New	
8	Cytisus	Luna	Shrub	30cms	150cms	75cms	New	
9	Laurel OR	Prunous laurocerasus	Plant	30cms	400cms	Hedge	New	
10	Common Privet	Ligustrum ovalifolium	Plant	30cms	350cms	Hedge	New	
11	Aucuba Japonica	Crotonfolio	Shrub	100cms	250cms	125cms	New	
12	Honeysuckle	Lonicera	Climber	20cms	On Fence's	400cms	New	Several
13	Lawn		All non hardsurfaced areas					
14	Acer Palmatum		Tree	100cms	400cms	400cms	New	
15	Pittosporum	Tenuifolium	Shrub	120cms	300cms	200cms	New	
16	Viburnum Plicatum		Shrub	100cms	400cms	400cms	New	
17	Jasminum Officinale		Climber	30cms	On Fence's	150cms	New	