




SIDE ELEVATION 1:150

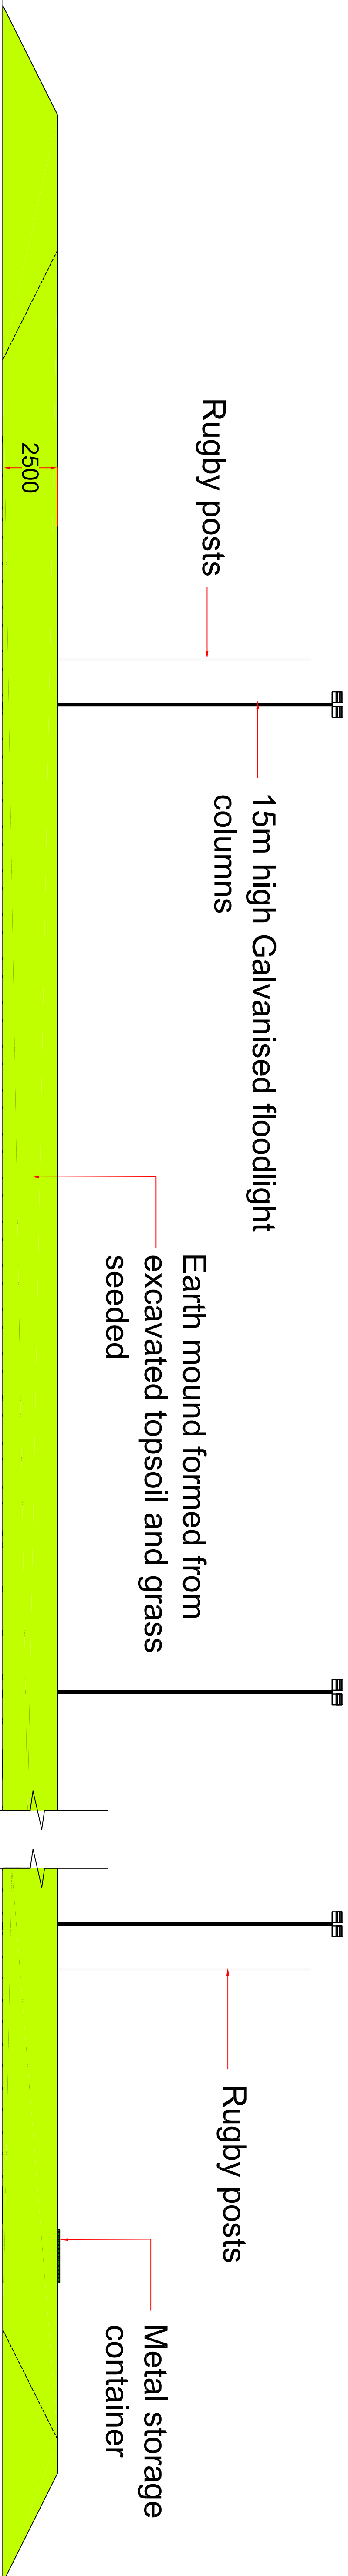

SIDE ELEVATION 1:150

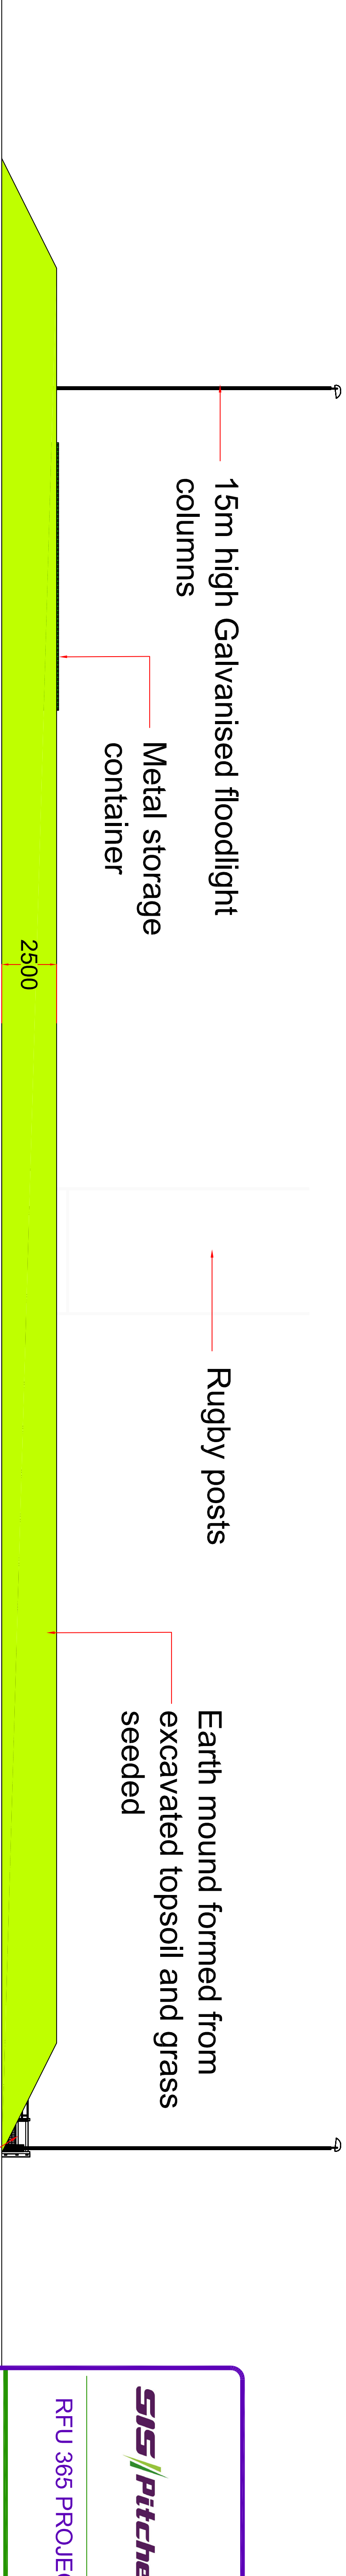

END ELEVATION 1:150

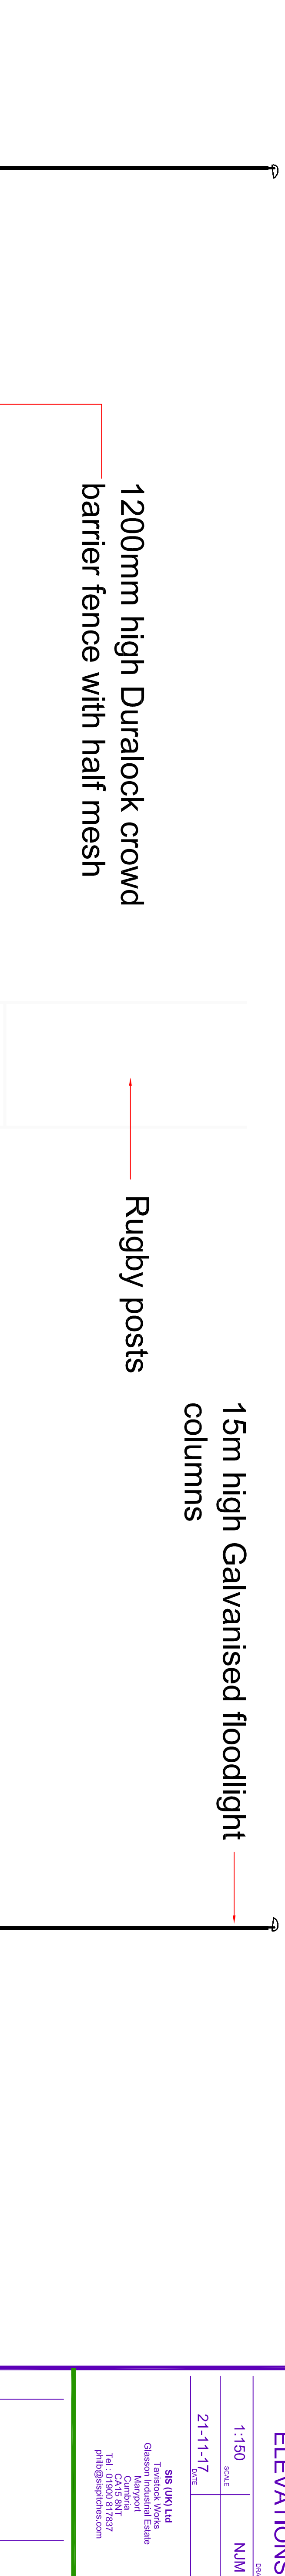

END ELEVATION 1:150

RFU 365 PROJECT			
JOB TITLE			
HAVANT RFC			
CLIENT			
PROPOSED ELEVATIONS			
1:150	SCALE	NJM	DRAWN
21-11-17	DATE		APPROVED
SIS UK LTD Tavrook Works Glasdon Manor Courtland Tel: 01600 817537 pitch@sispitches.com			
REV	DATE	BY	REASON
MUK1853	06	-	
PROJECT No.	06		REV.