

NOTES:-

1.2m HIGH DURALOCK  
SPECTATOR FENCING  
AROUND PITCH

NEW MACADAM  
PATHS

NEW 3G SURFACE

DG DOUBLE GATES

SG SINGLE GATE

FL FLOODLIGHT  
COLUMNS

TREES TO BE  
REMOVED

1.5m WIDE MACADAM  
PATH

ADDITIONAL  
SOCKETS FOR  
AMERICAN  
FOOTBALL USE IN  
SUMMER

**SIS Pitches**

RFU 365 PROJECT

HAVANT RFC

PROPOSED  
SITE PLAN

1:200 SCALE  
18-09-17 DATE  
NJM DRAWING


SIS UK LTD  
Tavock Works  
Gusson Industrial Estate  
Cottbus  
Tel: 01603 817527  
pitch@sispitches.com

|             |    |      |   |
|-------------|----|------|---|
| PROJECT No. | 02 | REV. | F |
| MUK1853     |    |      |   |

trees to be removed  
by club

location of excavated  
topsoil bund around  
pitch

HOME & AWAY DUGOUTS  
& TECHNICAL AREAS

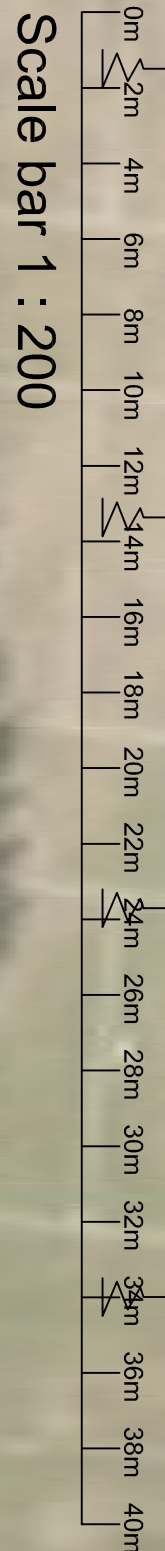

ADDITIONAL  
SOCKETS FOR  
AMERICAN  
FOOTBALL USE IN  
SUMMER

TREES TO BE REMOVED

Stand  
DECONTAMINATION  
AREA WITH BIN &  
BOOT SCRAPPERS

Park Lodge