


LOCATION PLAN 1:1250

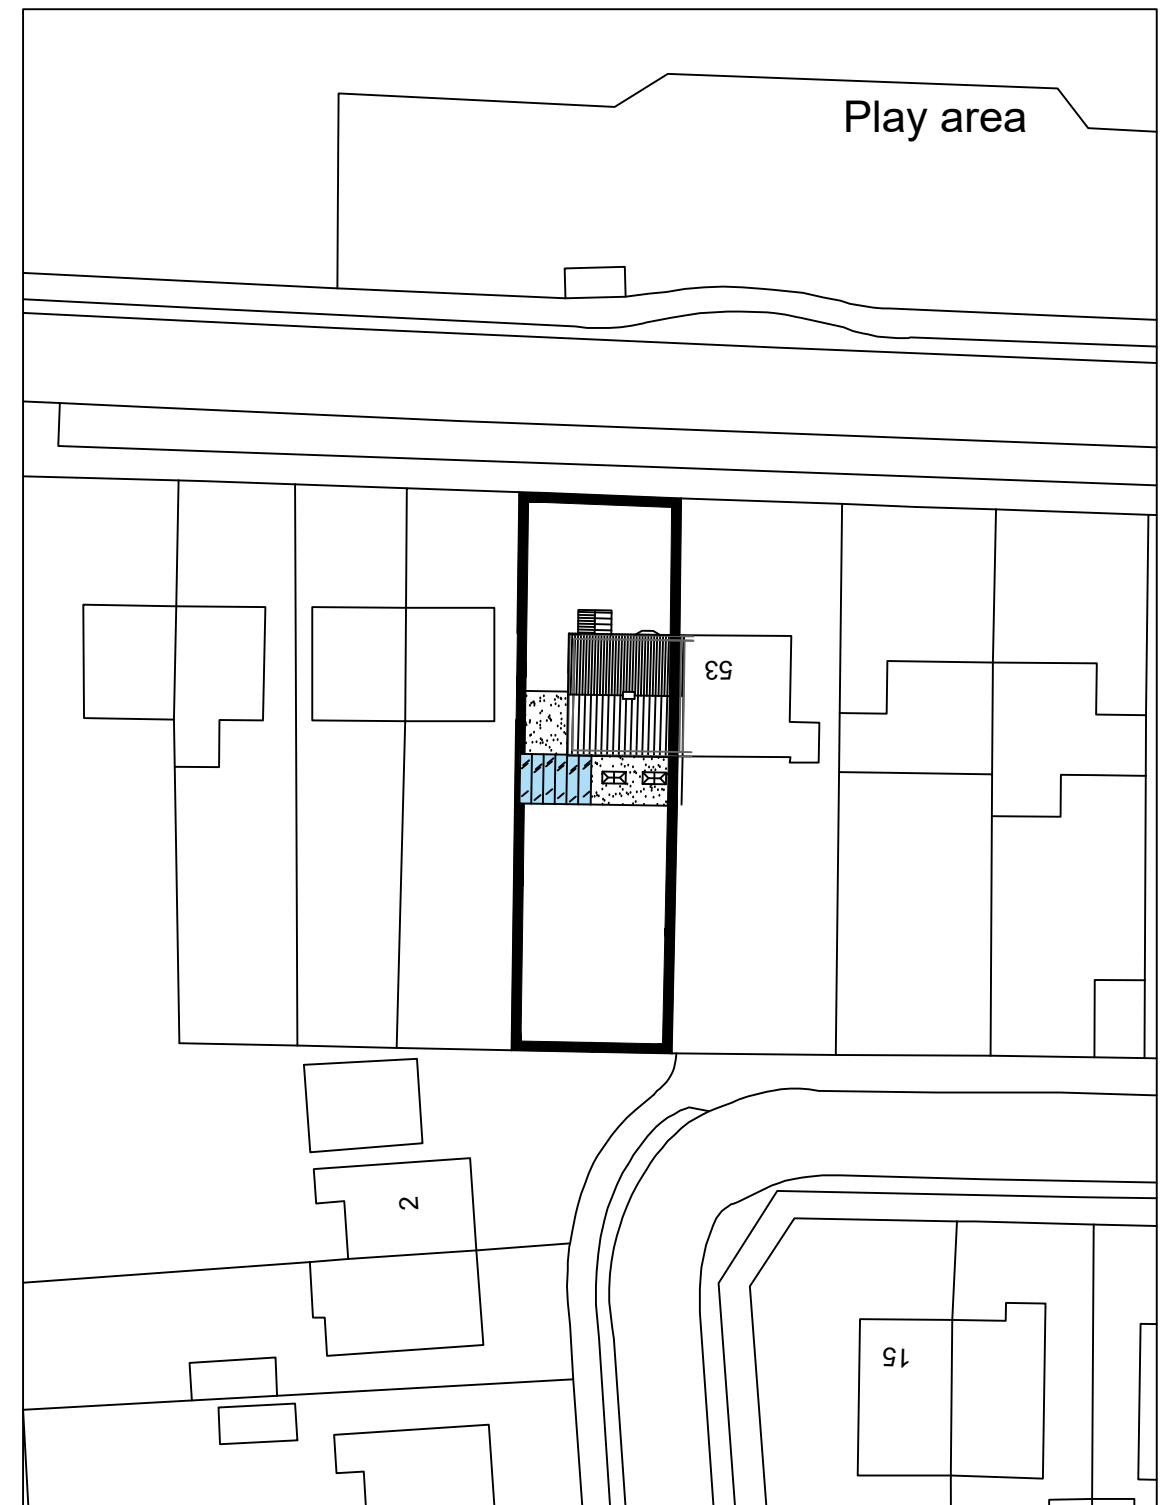

BLOCK PLAN 1:500

m 10 20 30 40

metres 10 20 30 40

55 Scratchface Lane
Havant
PO9 3NQ

SITE PLANS

Revisions
A. Updated roof plan/BLB/24/08/18
B.
C.
D.



Martin Critchley
CHARTERED ARCHITECT

The Old Brewery,
15E South Street, Havant,
Hampshire, PO9 1BU
023 92 474 919
critchleyarchitect@hotmail.com

Scale A3 = AS SHOWN
Date 24/08/18
Drawn OS

17069-101^A

© Crown Copyright
All rights reserved.
Reproduced by Permission.
Licence No. 100046837