



PHYSICAL SCALE IN METERS @ 1:100


NOTES:
This drawing has been produced solely for PLANNING/DESIGN.
Do not Scale from this Drawing except for planning purposes.
Any drainage shown is presumed and to be checked on site
before commencement of works.
This drawing is the copyright of MF Designs Ltd.

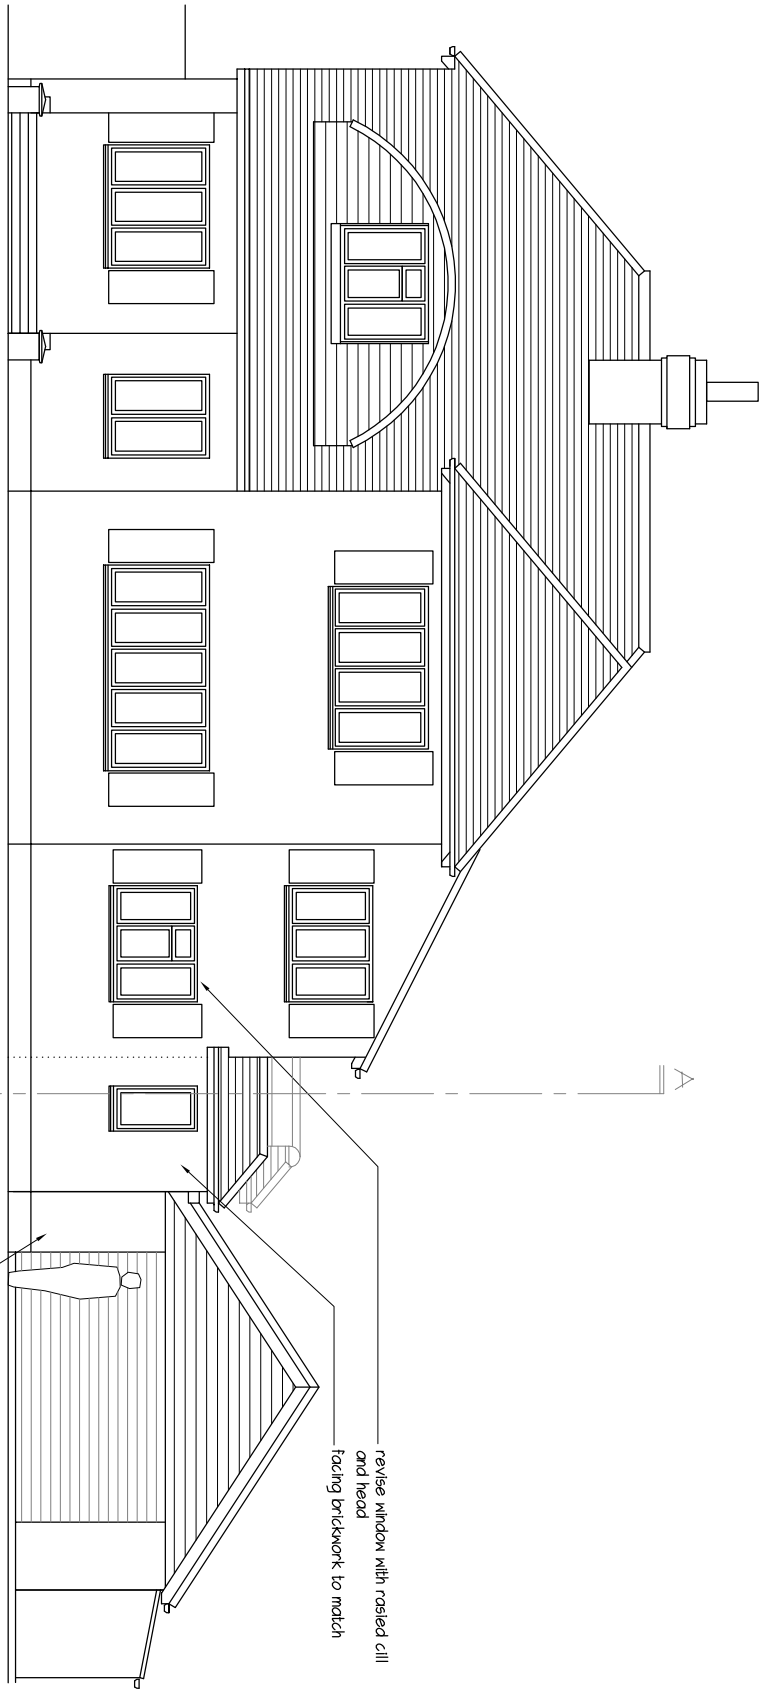


Proposed East (front)

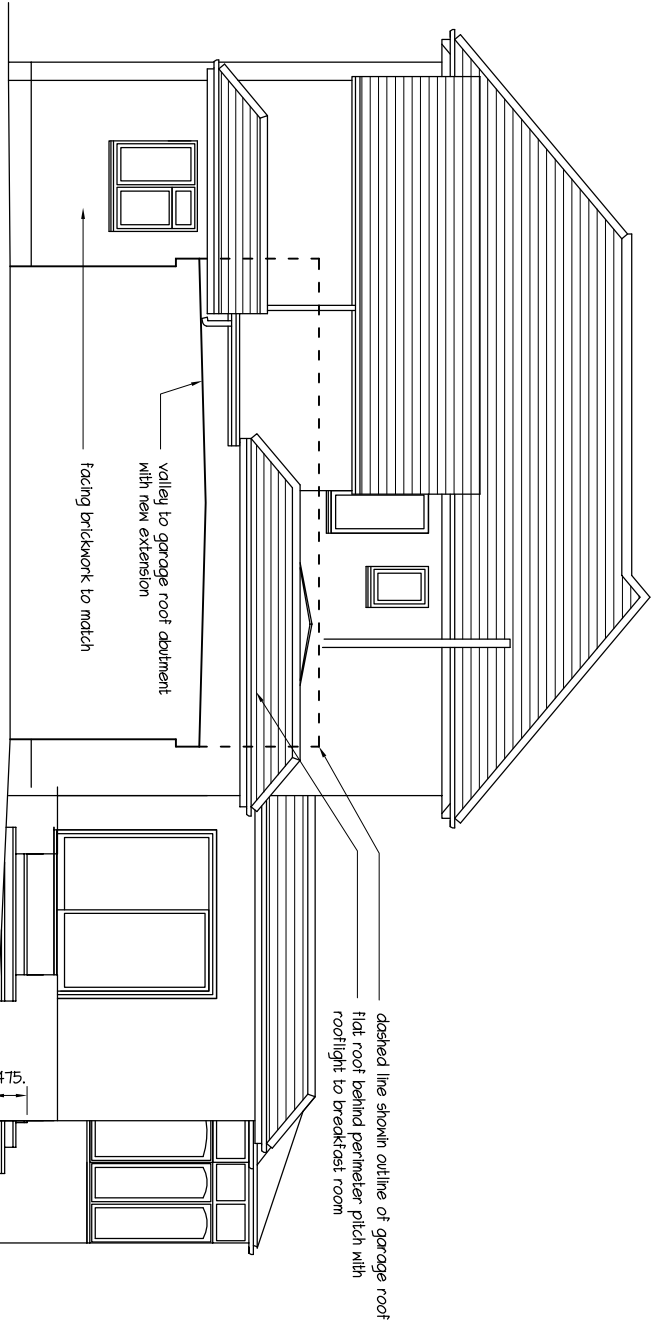

Proposed North - (Main House only - section thro' garage)

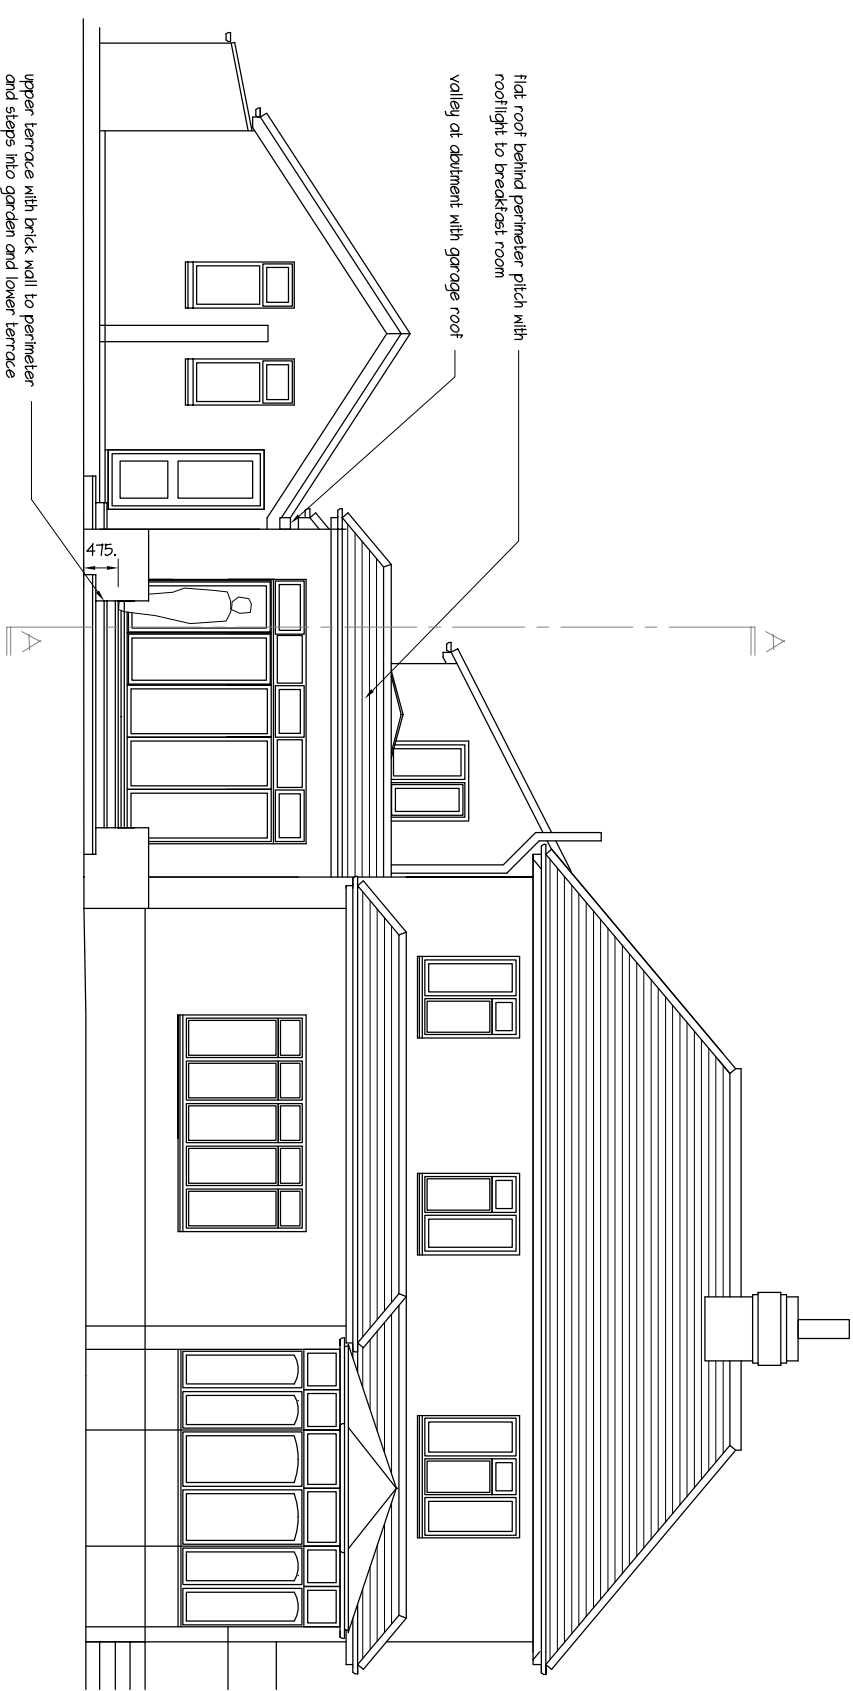

Proposed West

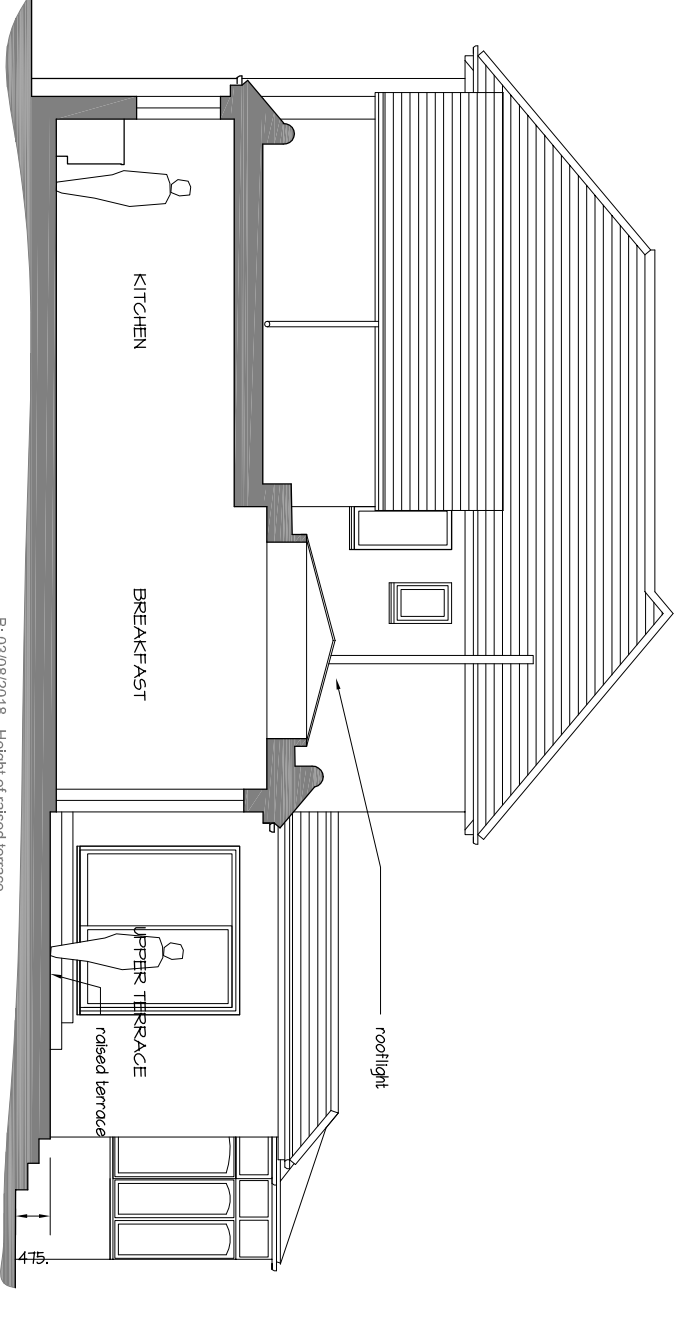

Proposed Section AA

EXTENSION & ALTERATIONS - 16 Wade Court Road, Havant. PO9 2SU

B: 03/08/2018 - Height of raised terrace
A: Adjustments to design - email 25.06.2018

mf designs ltd

Chartered Architects

36 Grove Road • Havant • Hampshire • PO9 1AR
Director: Martin Farrer RIBA • Co Registration No.4507379

t/f 02392 470967
e admin@mfdesigns.org.uk



Date: June 2018
Scale: 1:100

Job No: 3200
Dwg No: P_02B