


This drawing is the copyright of HJCONCEPTS LTD and may not be copied, altered or reproduced in any way without their written authority. © H J Concepts Limited 2017

Do not scale this drawing. Use written dimensions only. All dimensions shall be checked on site prior to commencement of work.


IF IN DOUBT ASK

**DO NOT SCALE** This note may be omitted for **PLANNING PURPOSES ONLY**. Original documents only may be relied upon. Inaccuracies may occur due to printing, scanning and other forms of copying.


This drawing has been produced for **Driftstone Homes Ltd** for the works at **Units 51-57 Frogmore Lane Waterlooville PO8 9QN** and is submitted as part of a Planning Application and is not intended for use by any one person or for any other purpose

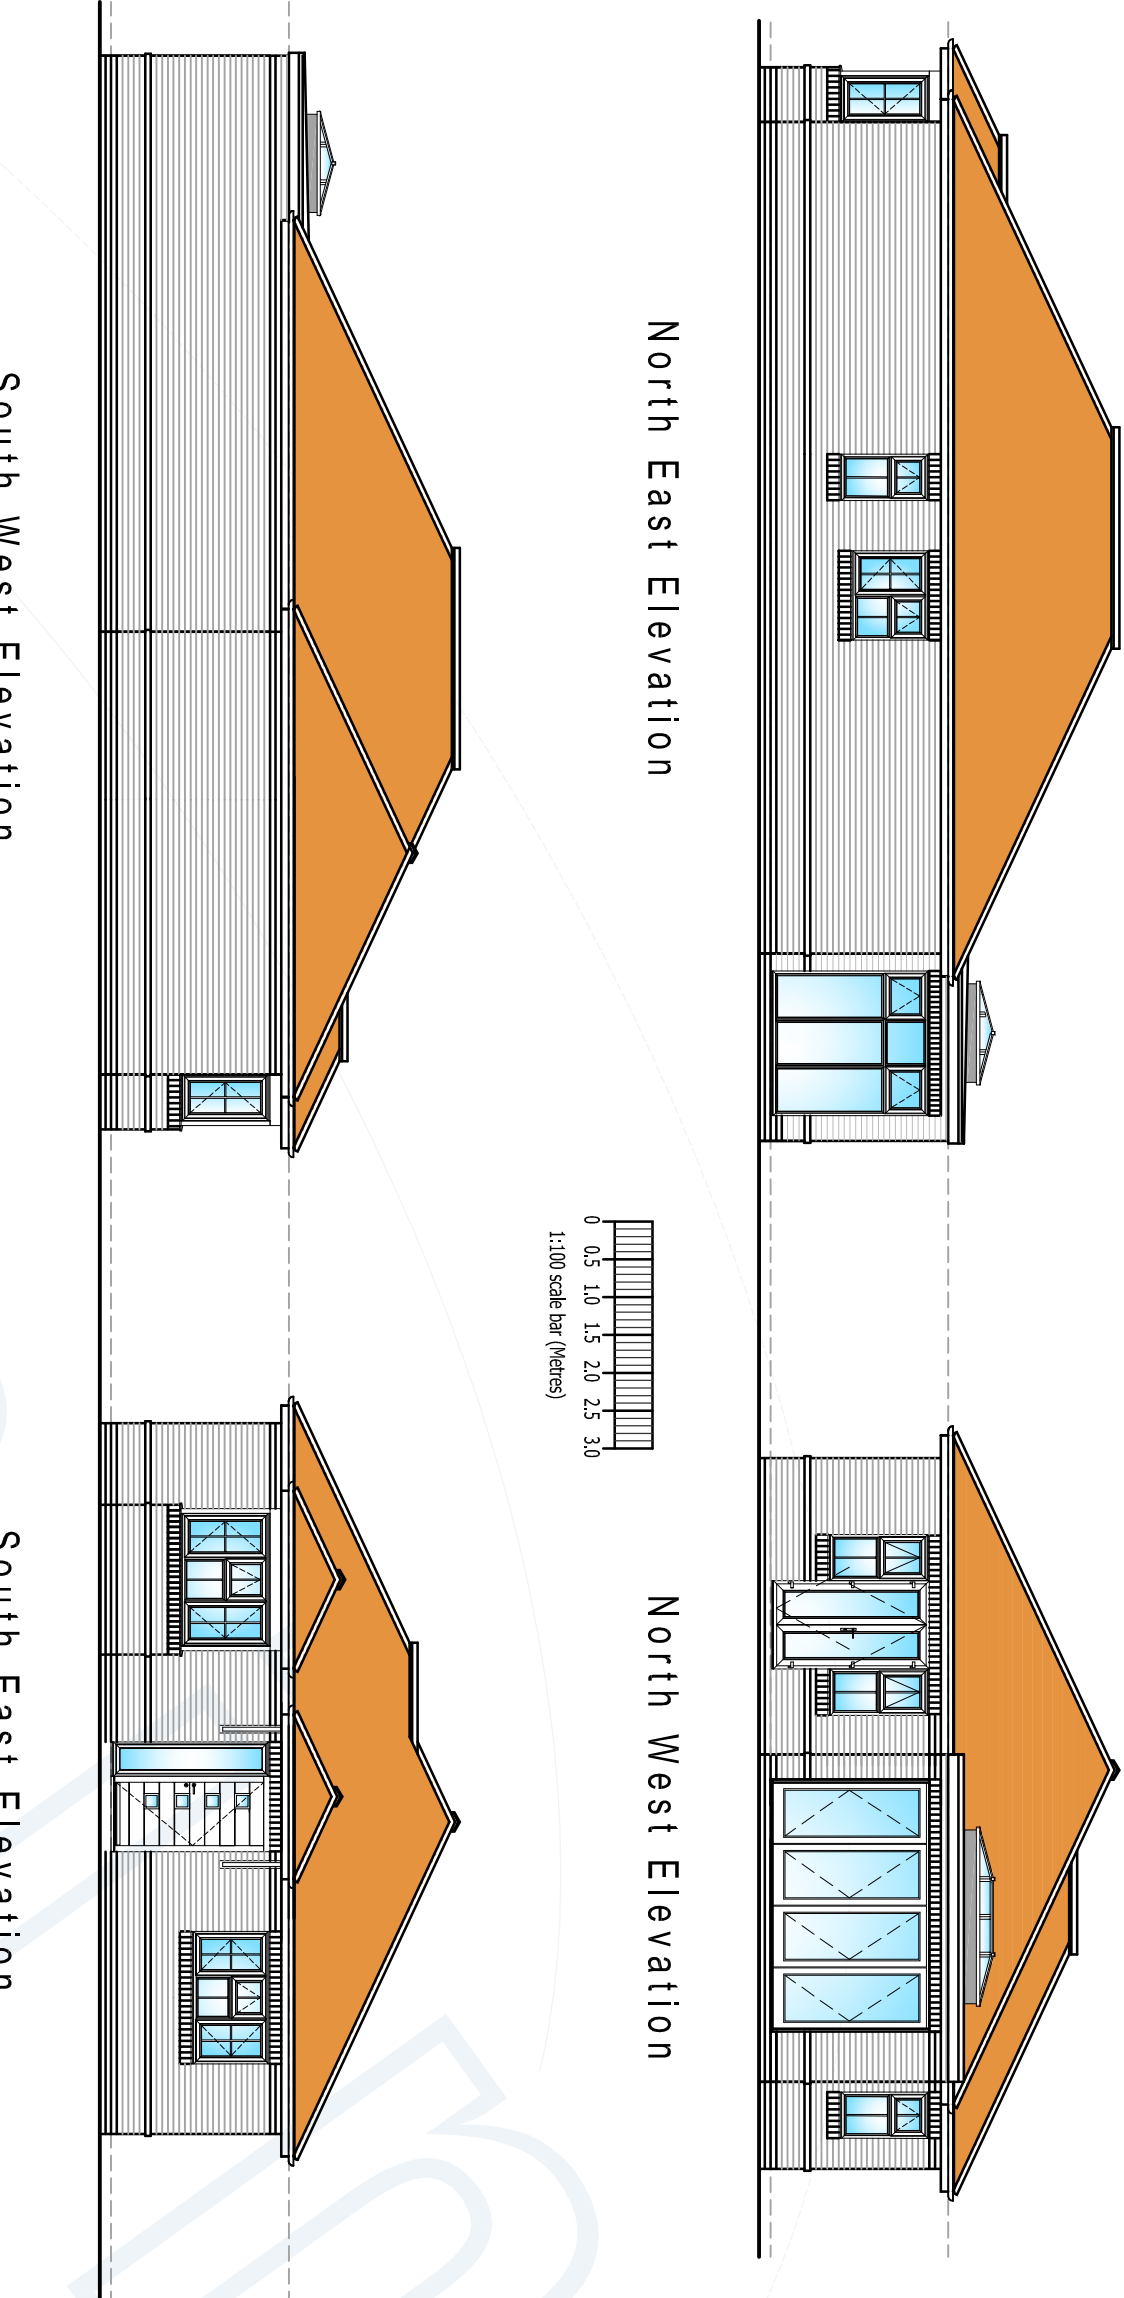




PLOT 3 Roof Plan

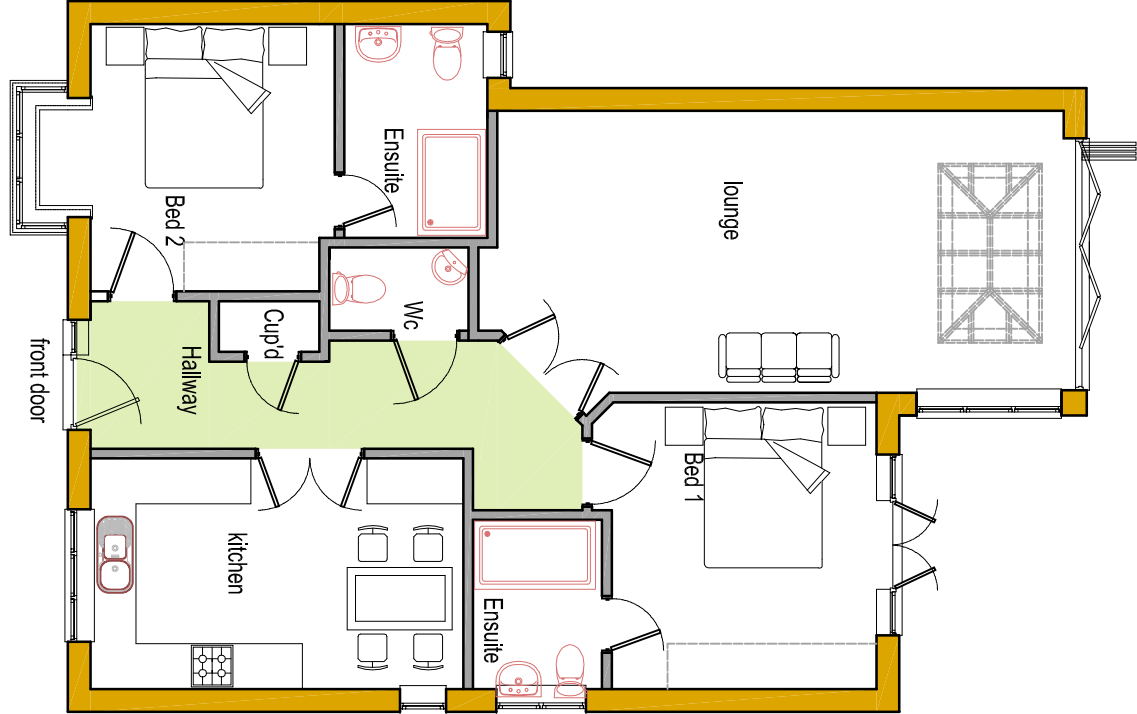

South West Elevation

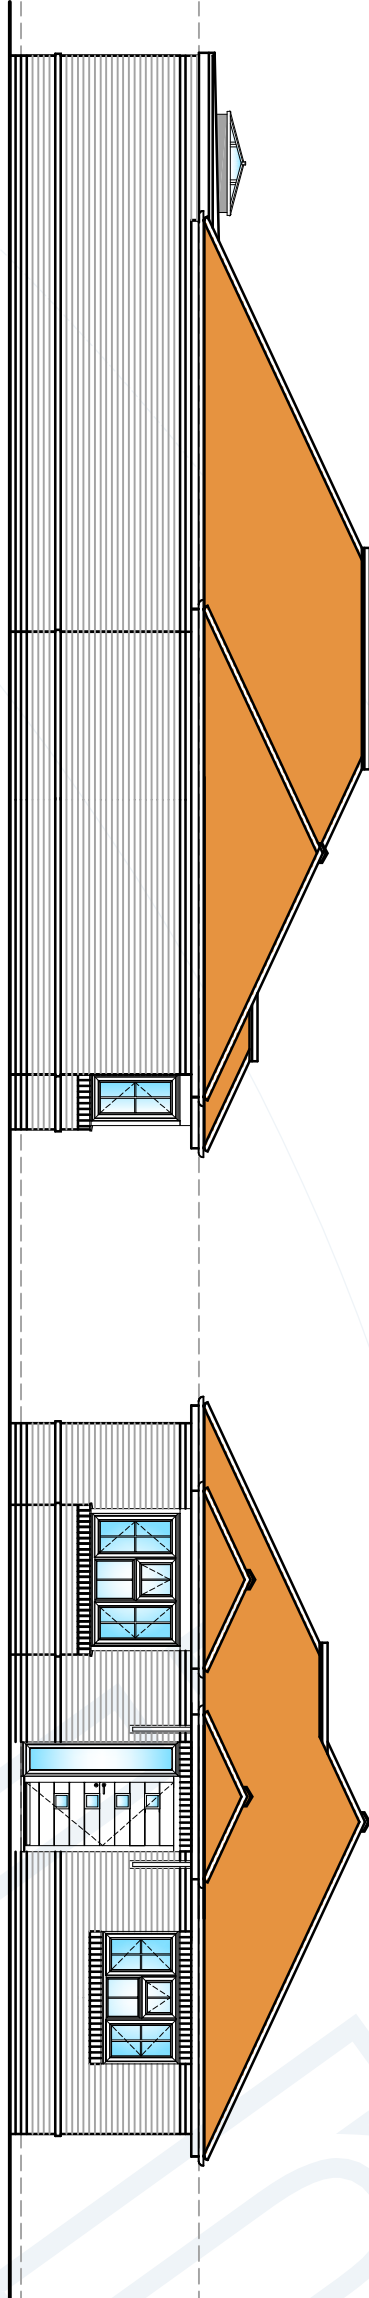


South East Elevation

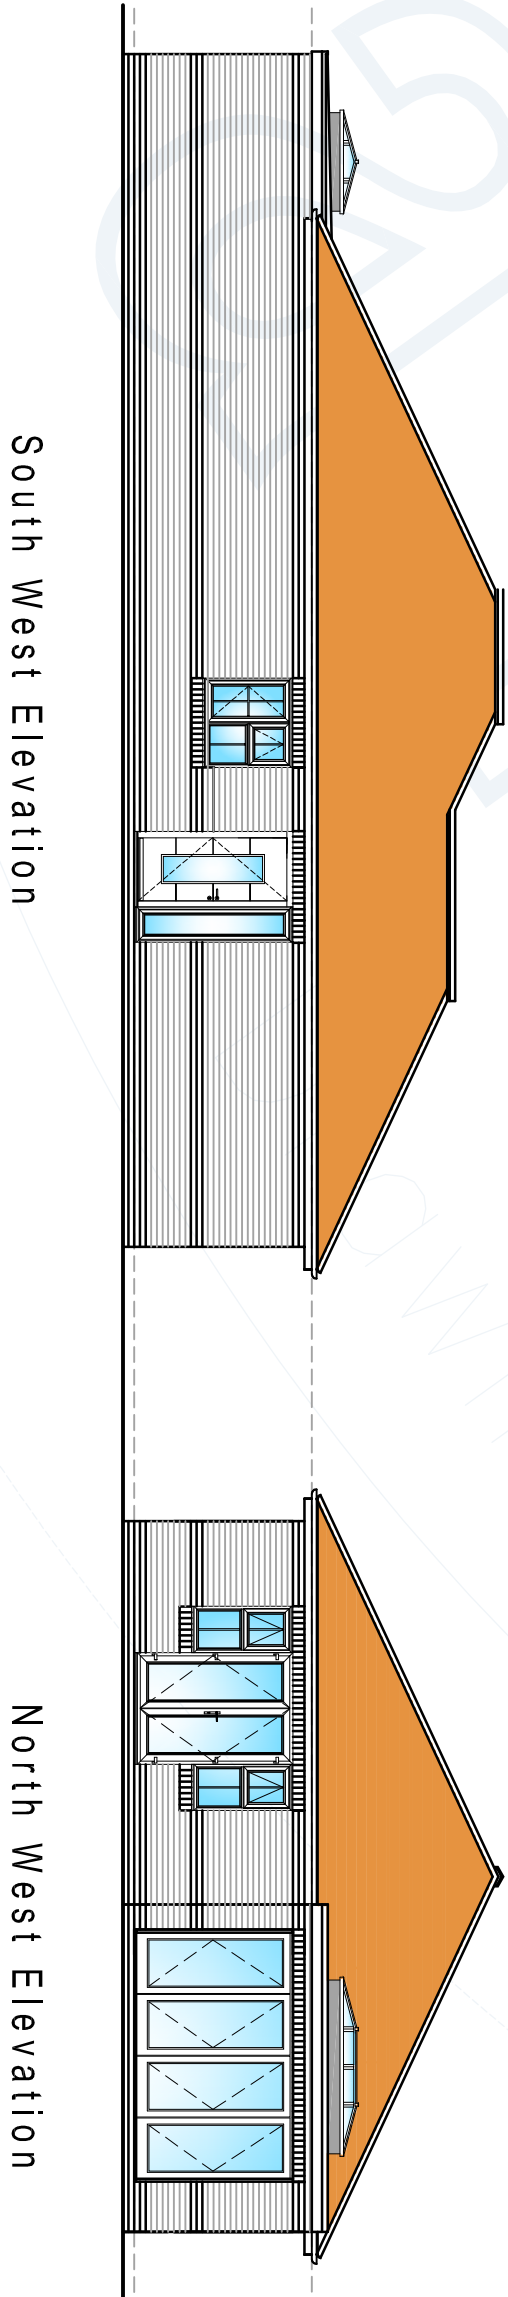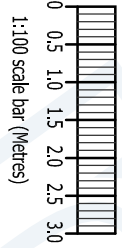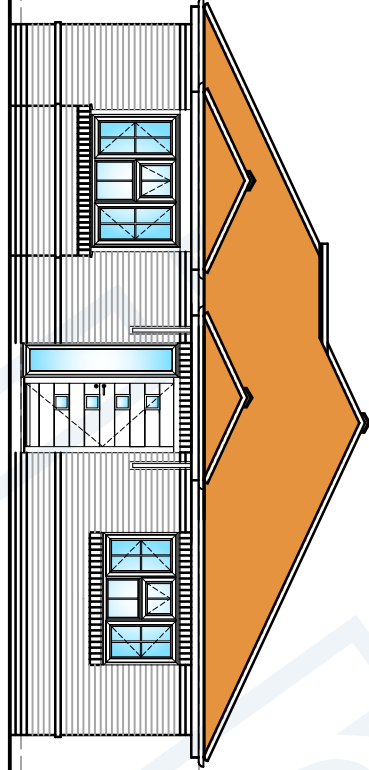

South West Elevation

North West Elevation

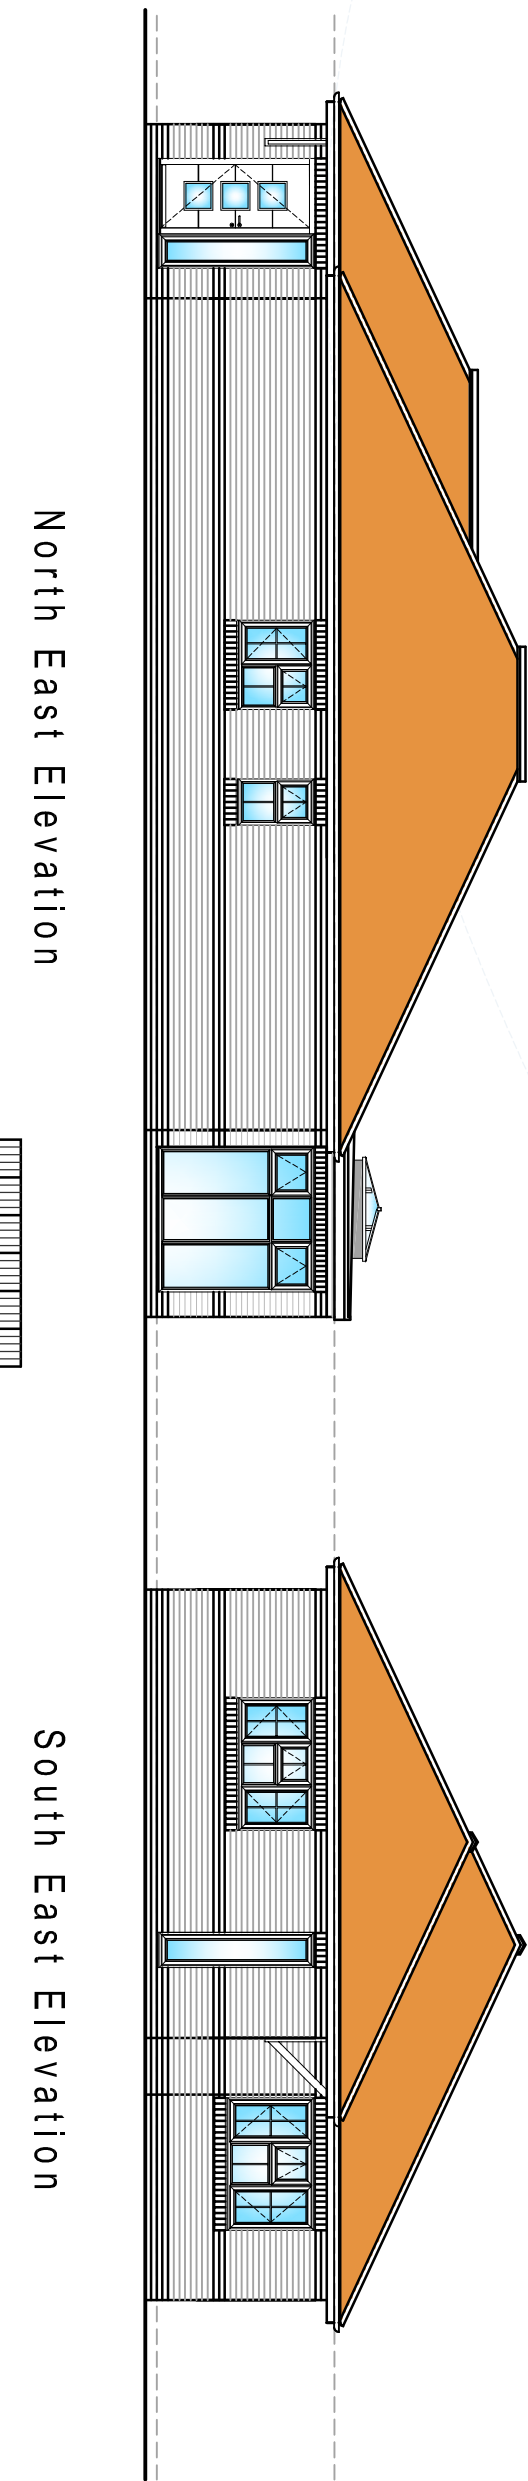


North East Elevation


South East Elevation



PLOT 4 Roof Plan

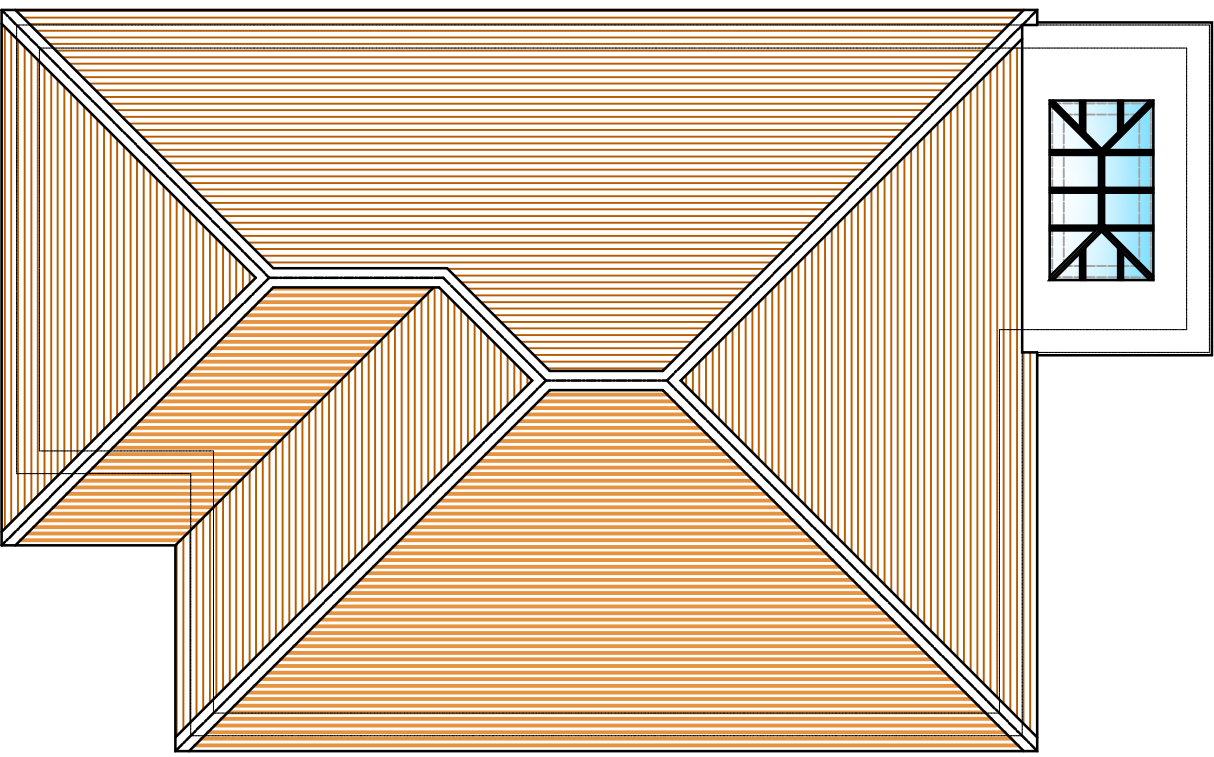

PLOT 4 Ground Floor Plan  
Proposed Internal Floor Area 112.91 m2 (G.I.A)

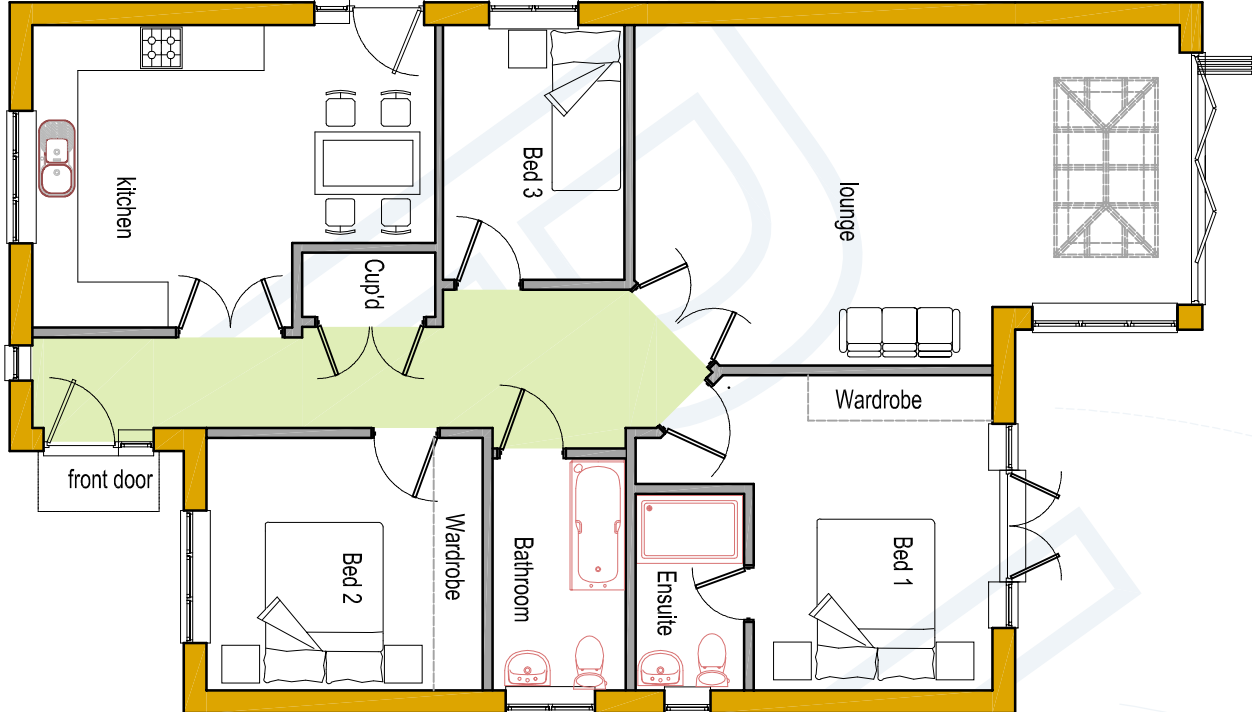

16 Nov 17 Issued in Support of Planning Application

| REV | DATE | DESCRIPTION | BY |
|-----|------|-------------|----|
|-----|------|-------------|----|

**HJCONCEPTSLTD**  
Suite 100, Fareham Reach  
166 Fareham Road, Gosport,  
Hampshire, PO13 0FW  
Telephone: 01329 288684, Email: [office@hjconceptsltd.co.uk](mailto:office@hjconceptsltd.co.uk)

Driftstone Homes Ltd  
51-57 Frogmore Lane  
Waterlooville PO8 9QN

Plots 3 & 4  
Plans & Elevations

| DATE     | SCALE      |
|----------|------------|
| Oct 2017 | 1:100, 200 |

17-1208 — PL 06