




External Rainwater Pipe.
Connection Detail
DC4

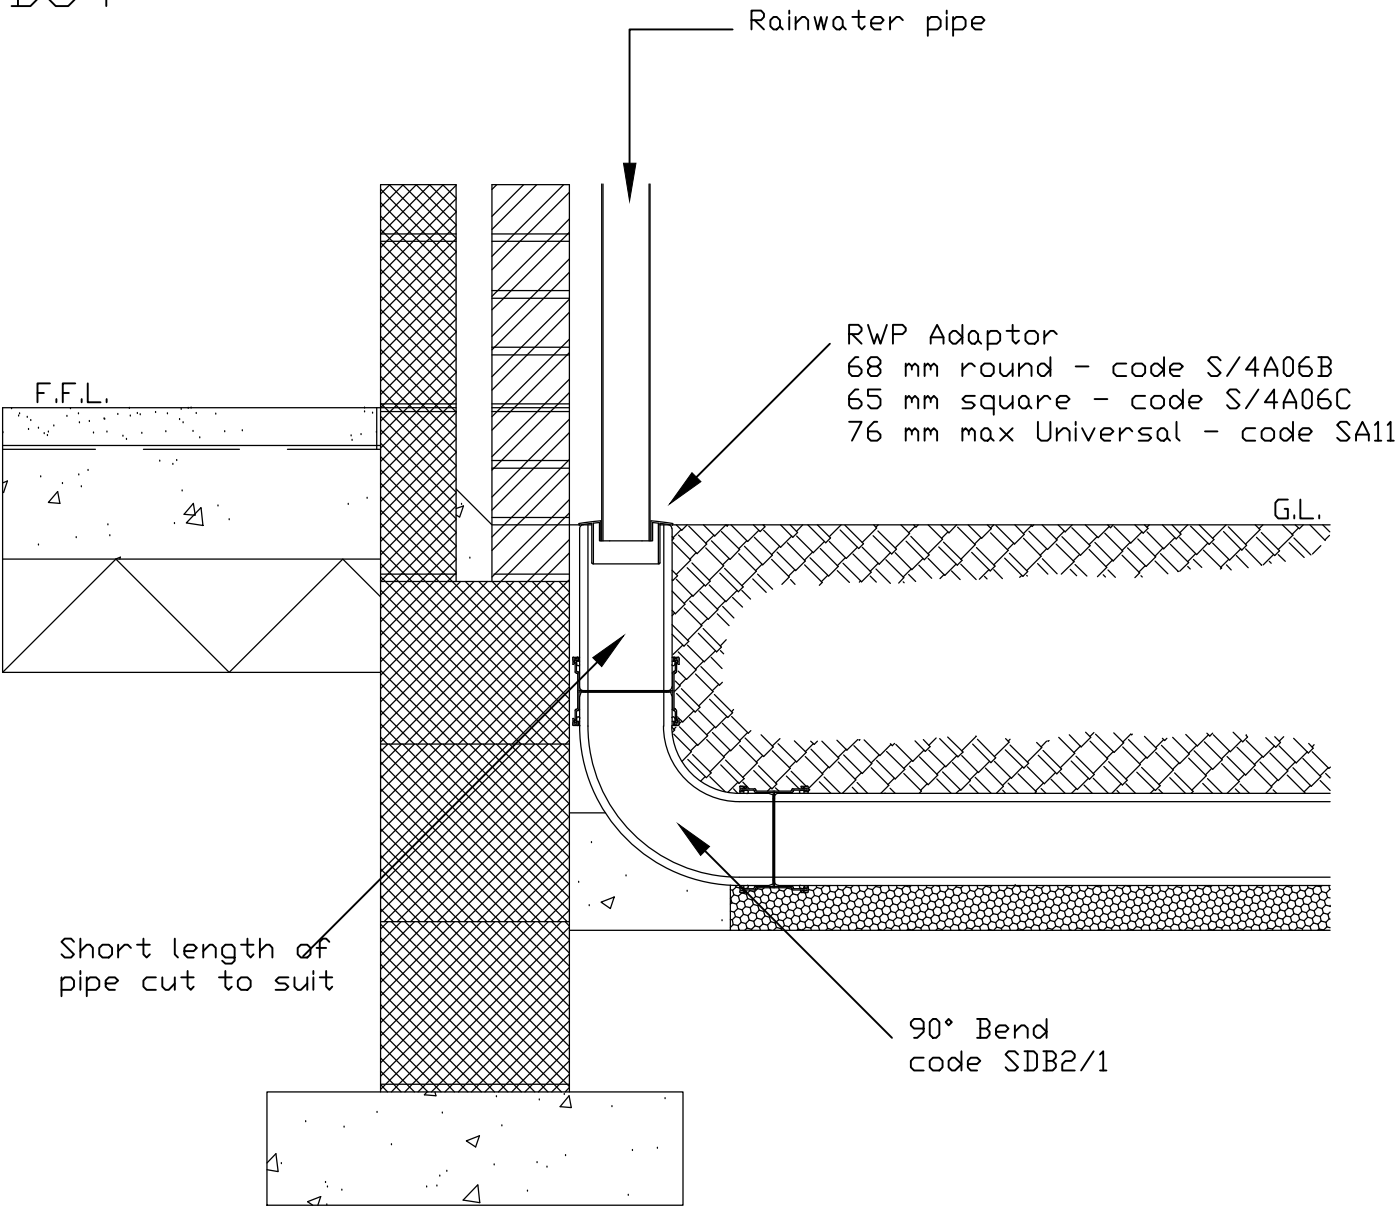


Soil & Vent Pipe / Stub Stack / W.C.
Connection Detail
DC2

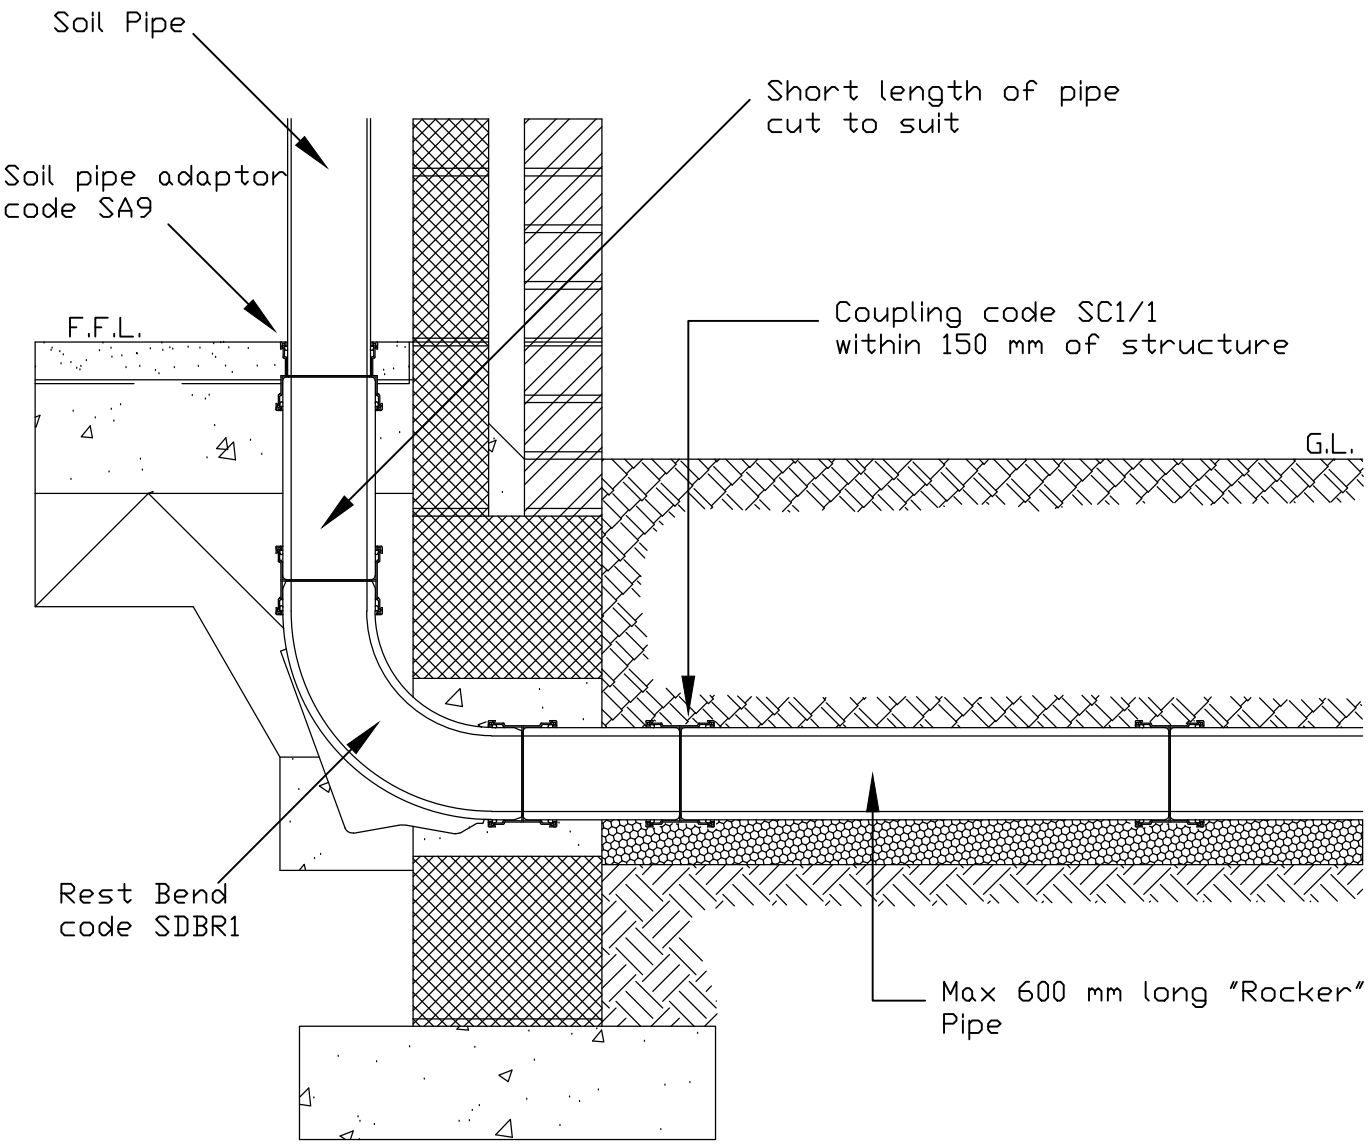

Mini Access Chamber positioned off main drain run
Application Detail
GEN3

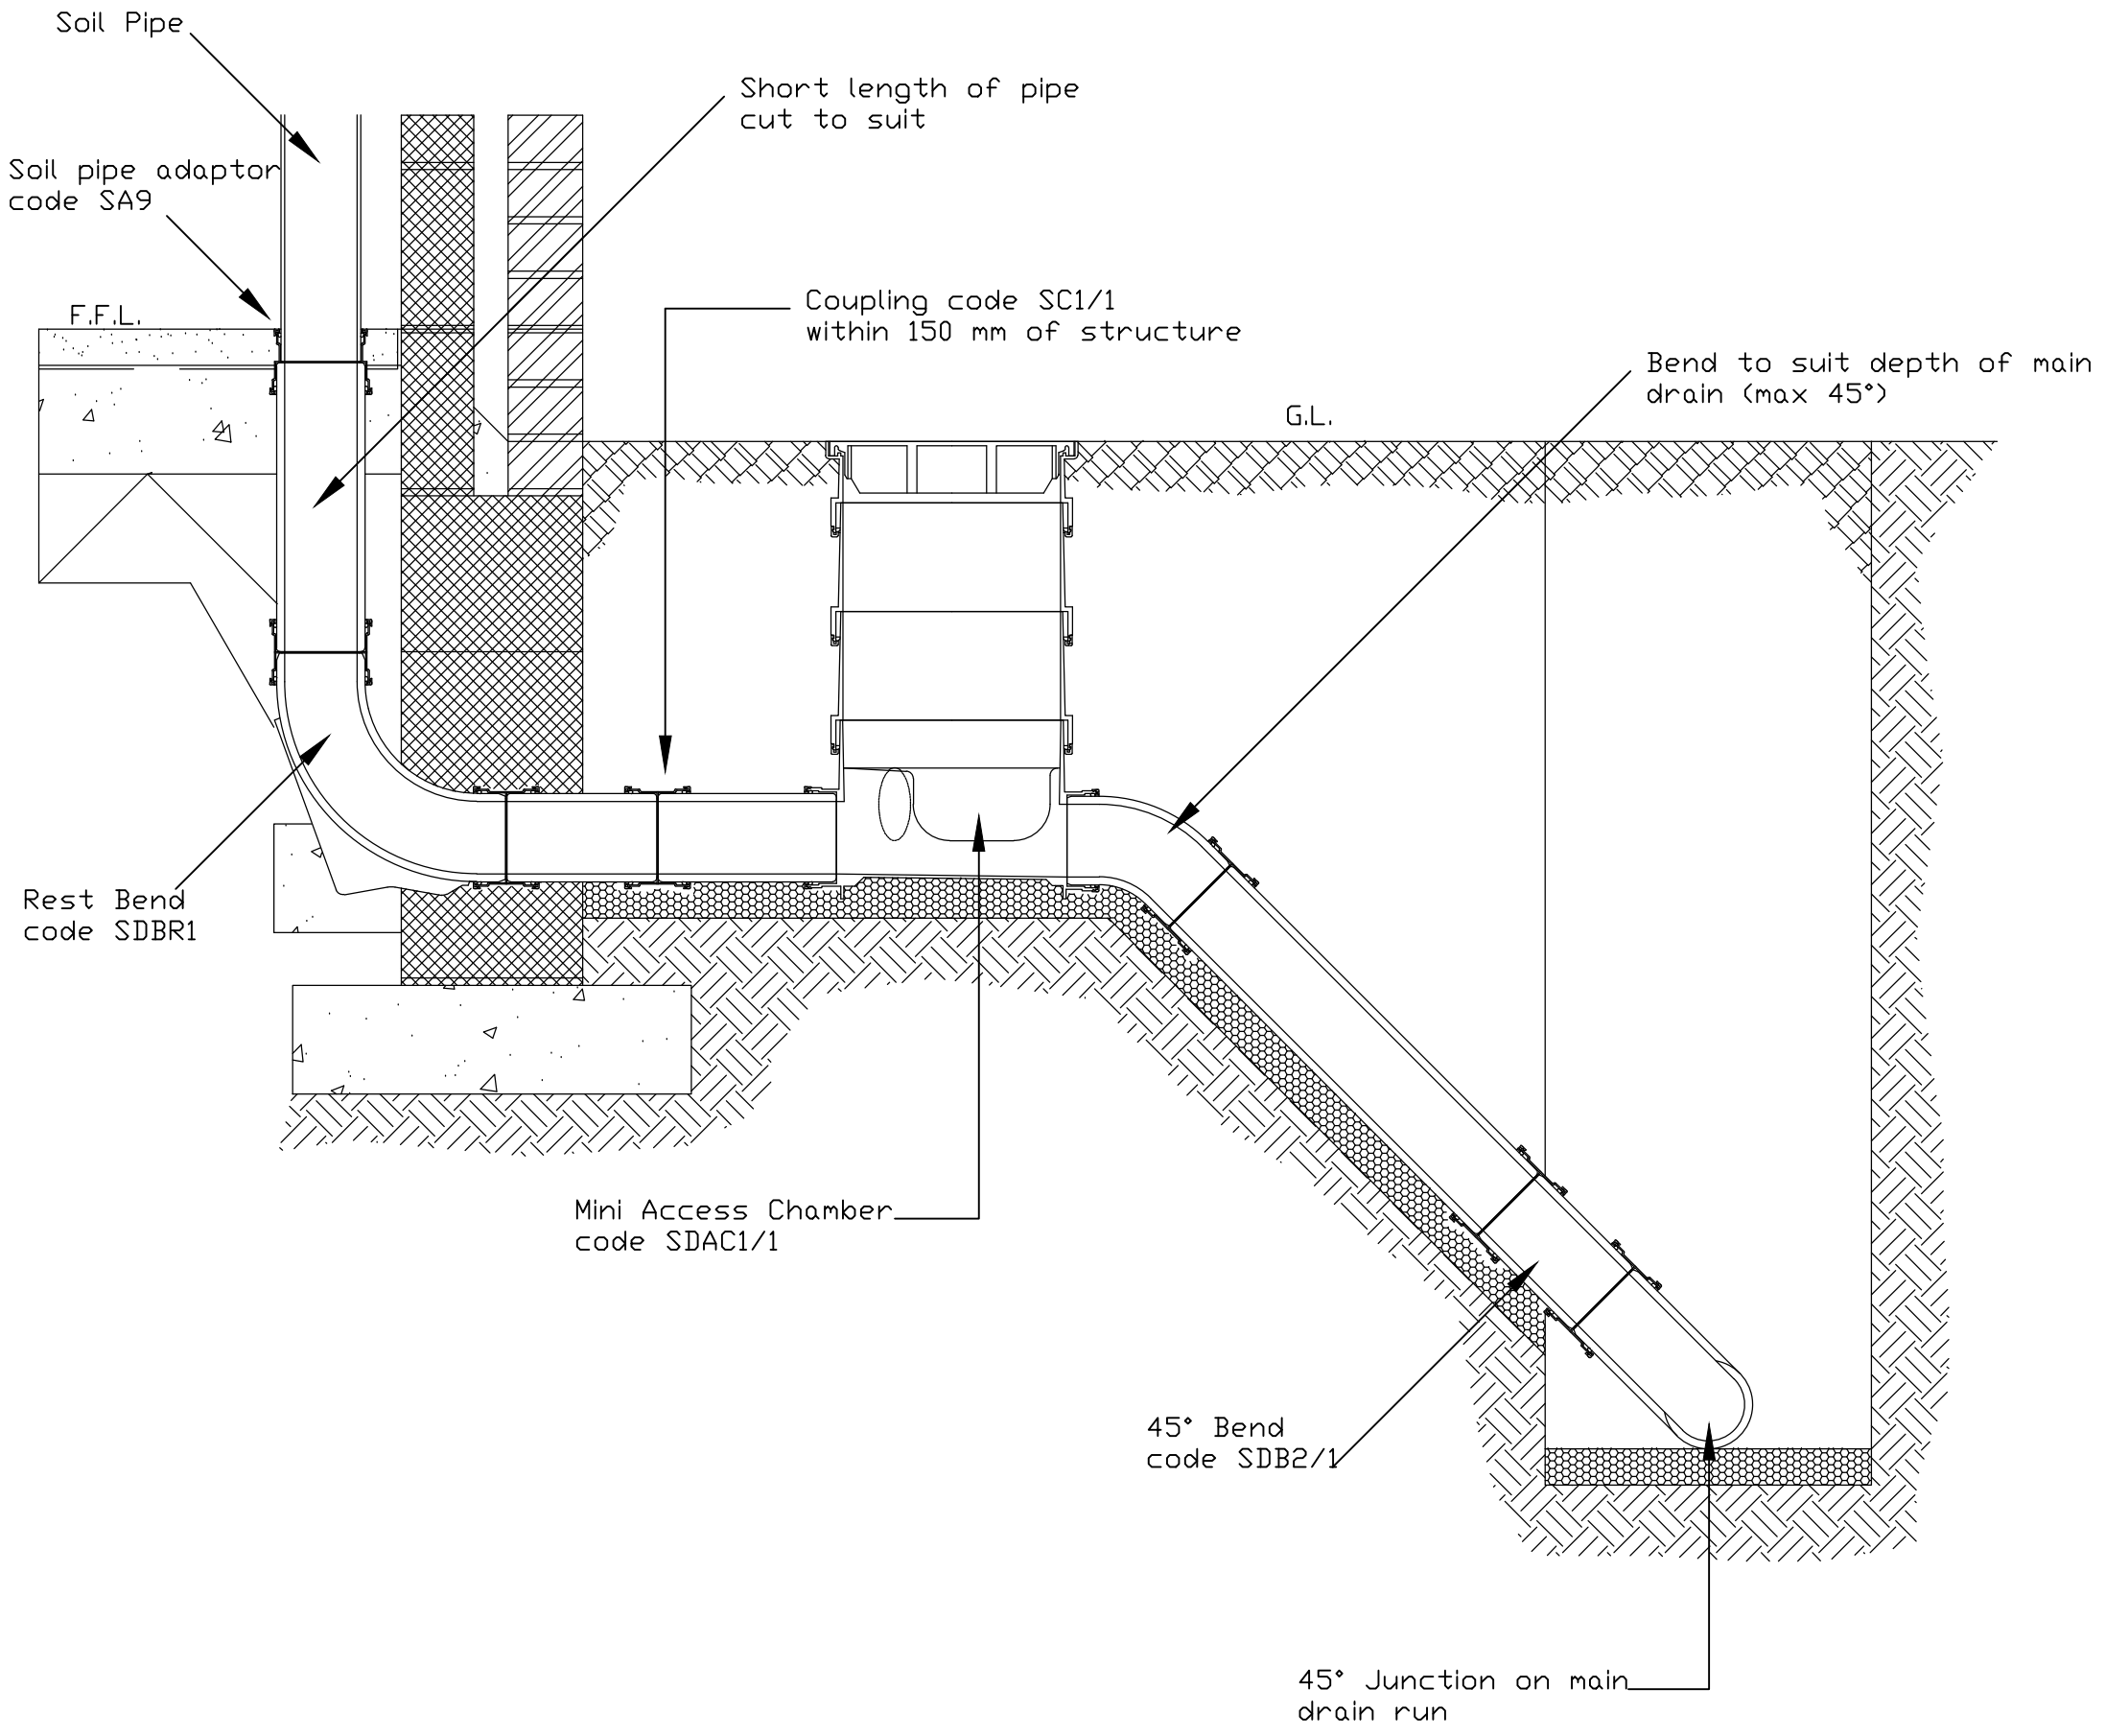

Rodding Point
Installation Detail
AP1

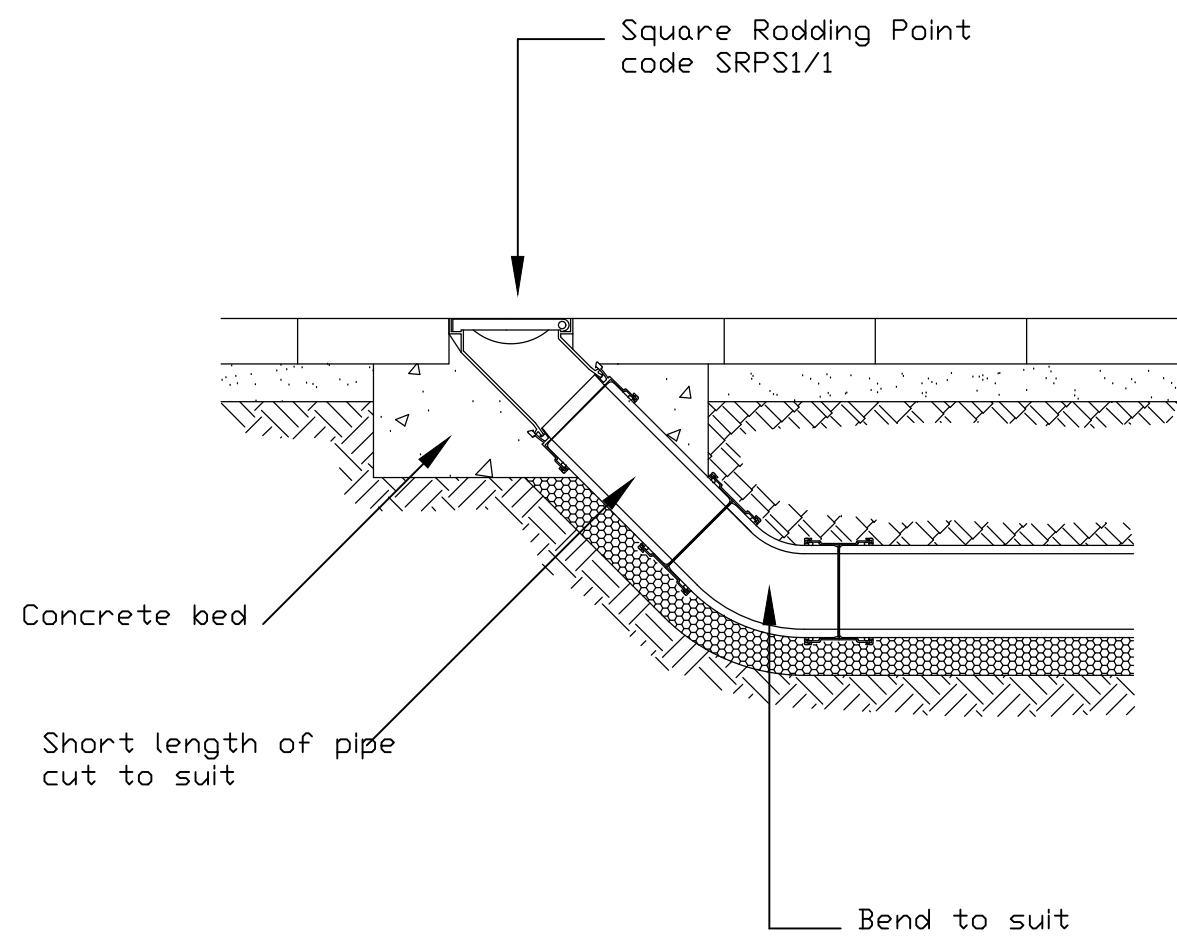

NOTES:

1. THIS DRAWING IS COPYRIGHT AND SHOULD NOT BE REPRODUCED WITHOUT APPROVAL.
2. THIS DRAWING TO BE READ IN CONJUNCTION WITH THE ARCHITECTS DRAWINGS. ANY DISCREPANCIES ARE TO BE BROUGHT TO THE ATTENTION OF BOTH PARTIES IMMEDIATELY.
3. ANY DIMENSIONS/LEVELS INDICATED 'ref.' REFER TO ASSUMED/EXISTING DIMENSIONS WHICH ARE TO BE SITE CHECKED PRIOR TO THE COMMENCEMENT OF ANY WORK.

PRELIMINARY

P1	PRELIMINARY	HDL/05.17	HDL/05.17	HDL/05.17
Version	Amendment	Revised by and date	Checked by and date	Approved by and date
ORIGINAL DRAWING SIZE - A1		X-REFS: .		
CAD REF.		.		

 HAMIL DAVIES LIMITED Consulting Civil and Structural Engineers	Client	PAUL REX		
	Project	REDEVELOPMENT, NEW LANE, HAVANT		
	Drawing Title	DRAINAGE/EXTERNAL WORKS DETAILS SHEET 4		
	Purpose	PRELIMINARY	Drawn HDL	Scale 1:10 @ A1
Issuing Office SWANMORE		Designed	Drawing Number	Version
Telephone 01489 893 596			16-2730-514	P1