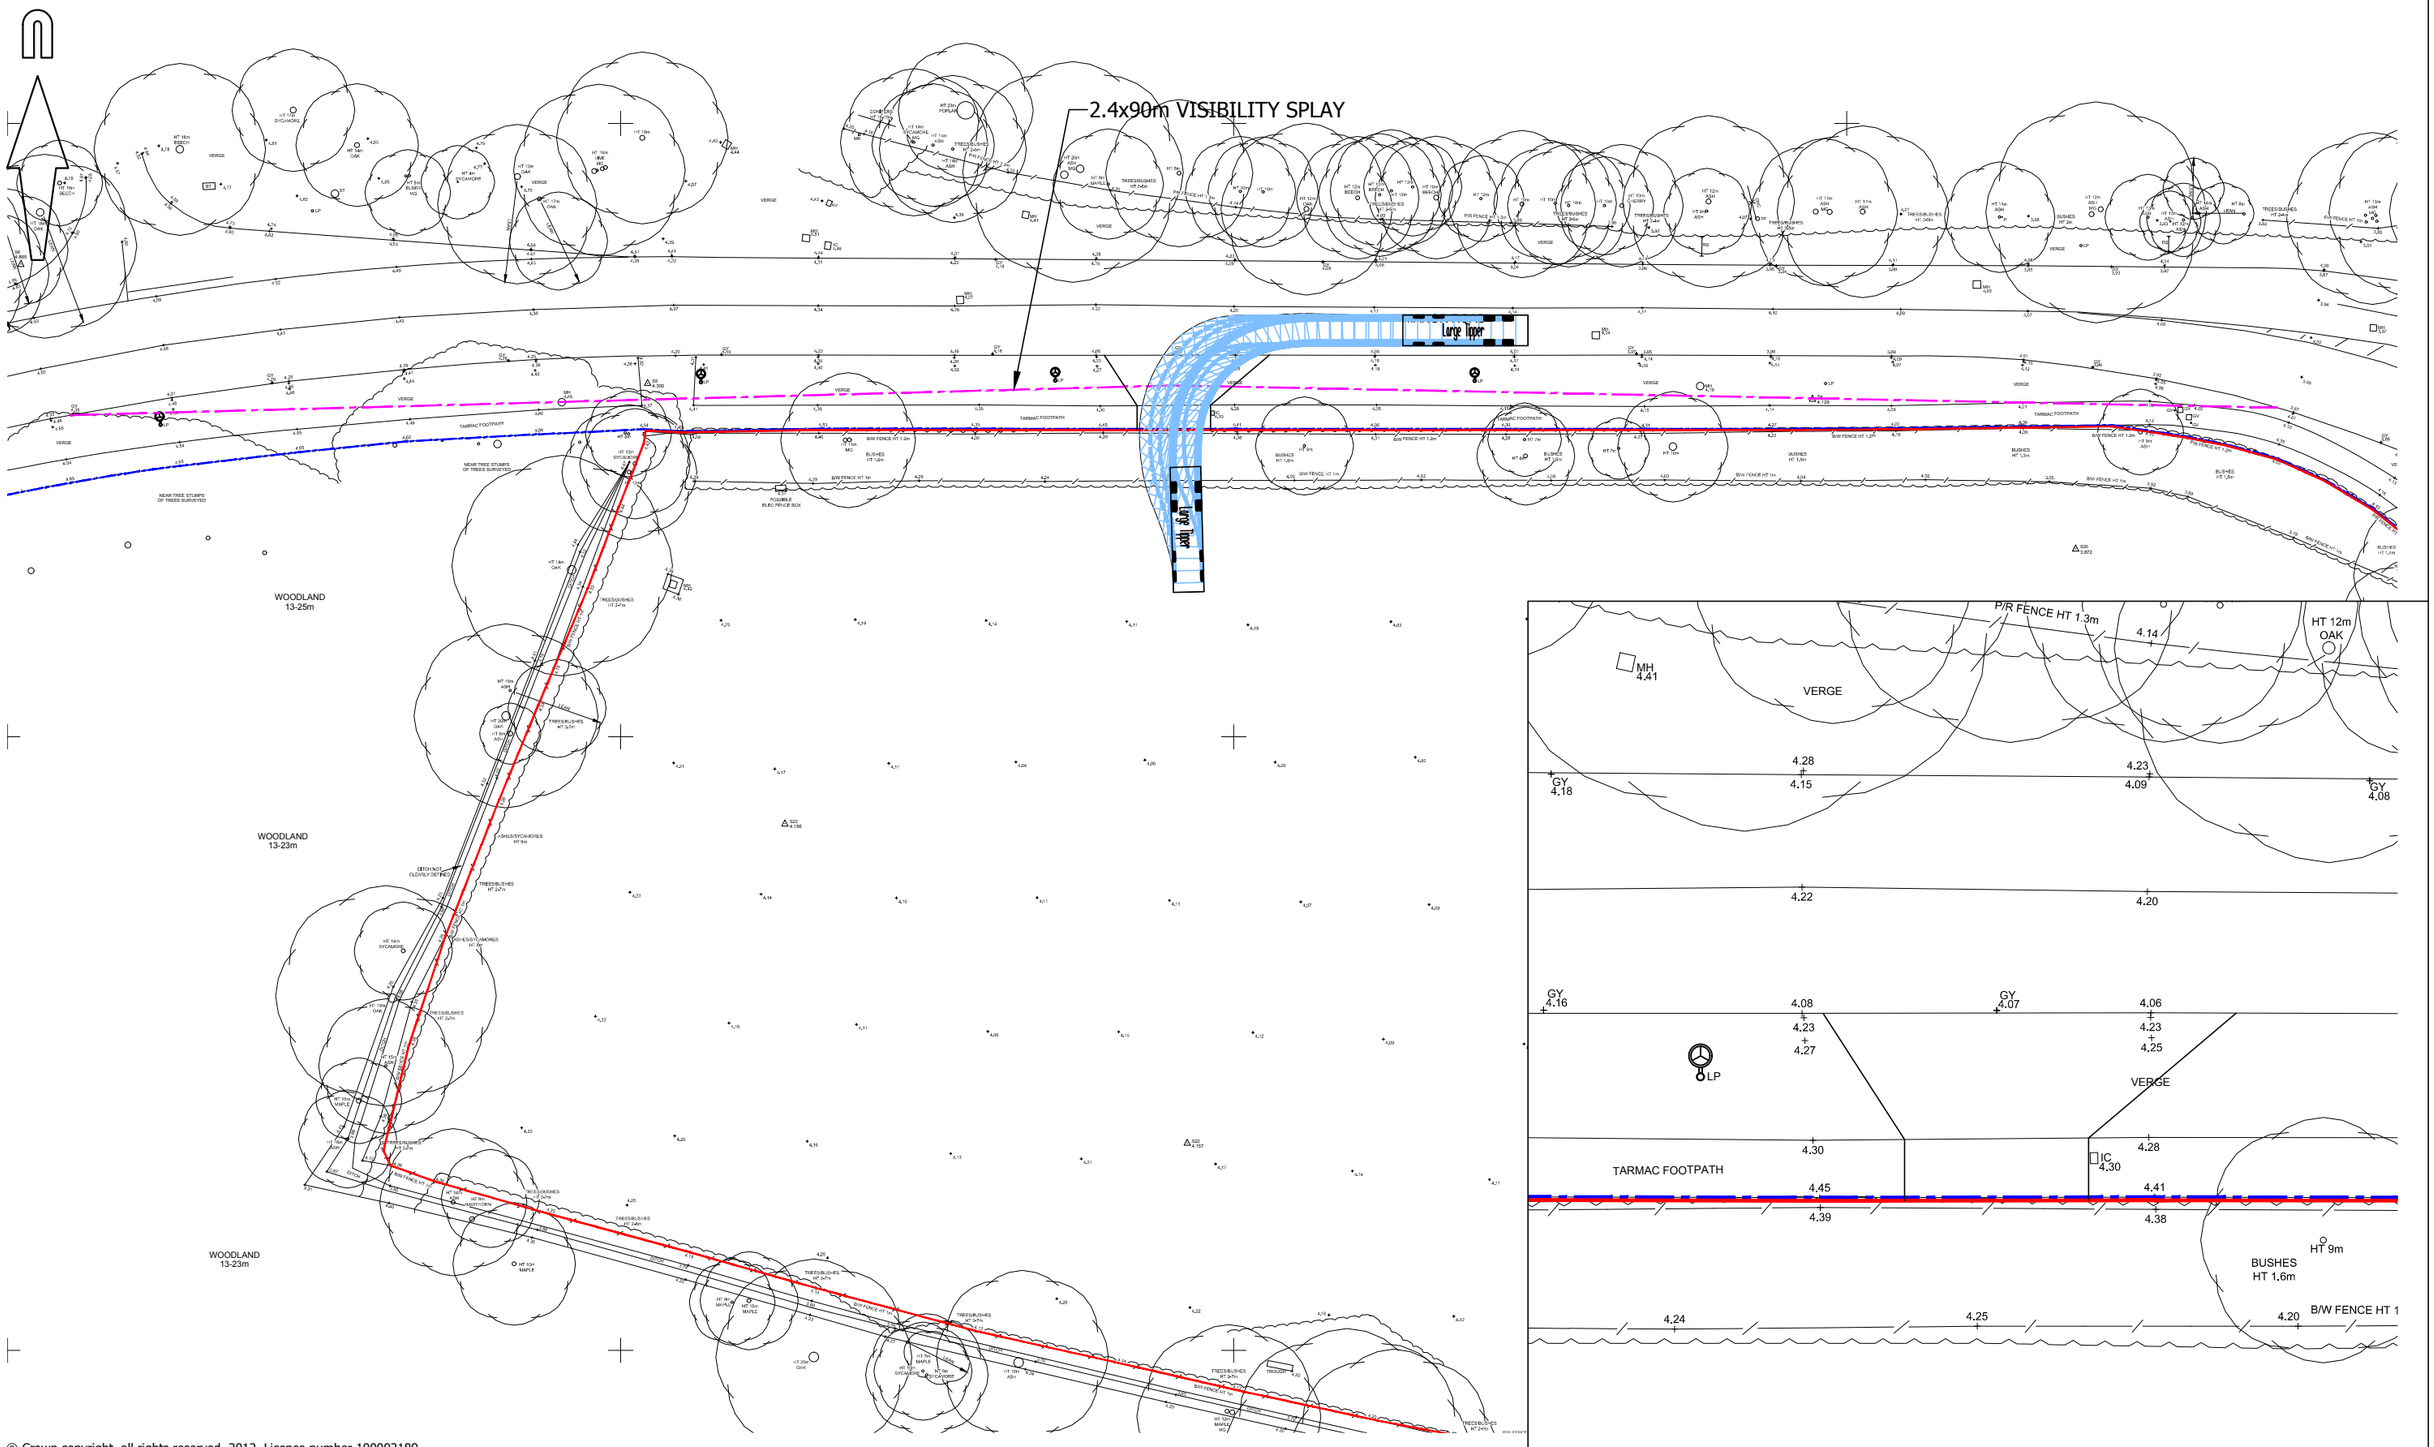


© Crown copyright, all rights reserved. 2012. Licence number 100002189.

mayer brown

Mayer Brown Limited
Lion House Oriental Road Woking Surrey GU22 8AR
Telephone 01483 750 508 Fax 01483 750 437
wokingoffice@mayerbrown.co.uk www.mayerbrown.co.uk

client
LIDL UK GmbH

project
MANOR ROAD
HAYLING ISLAND

title
SITE ACCESS AT NEW LOCATION

scale	drawn by	checked by
1:500 @ A3	JRH	PMA

date	cad file
APRIL 2018	SK002.DWG

drawing number
LIDLHAYLING.2/SK003

rev.